



Plots:
191 - 201 - AS
202 - 212 - OP

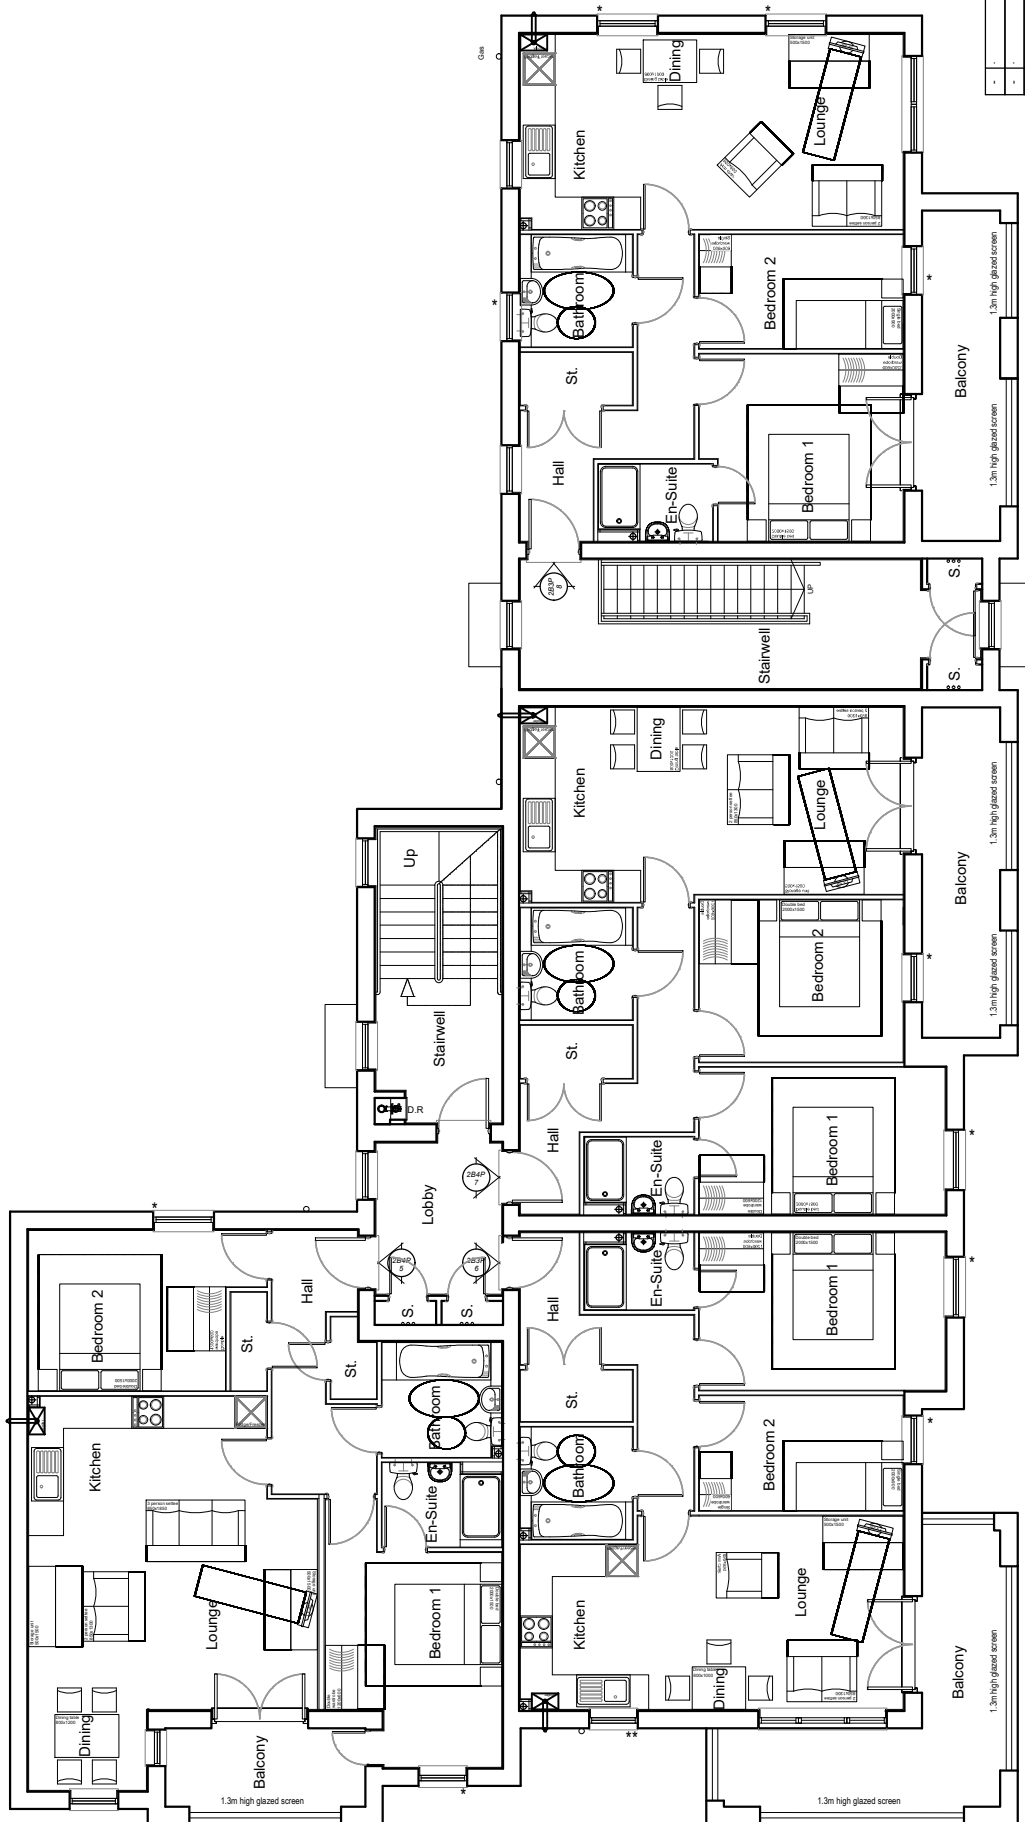

First Floor Plan
** - False Panel
* - Obscured Glazing

 

Author	12.10.21
Checker	12.10.21
Drawn	12.10.21
Revised	



Persimmon Homes Thames Valley
Persimmon House, Ford Road,
Cannock, Staffordshire ST10 3JQ
Tel: 01276 808000

Phase	Dec. 2020
Scale	1:100 @ A3
Project	546-PL-GE-BAC1-P2

Phase 5
Littlehampton

Block	AC-1 - First Floor Plan
Drawing Status	Submitted
Drawn by	VW
Checked by	RC
Rev	A