


Plots:

191 - 201 - AS

202-212-OP

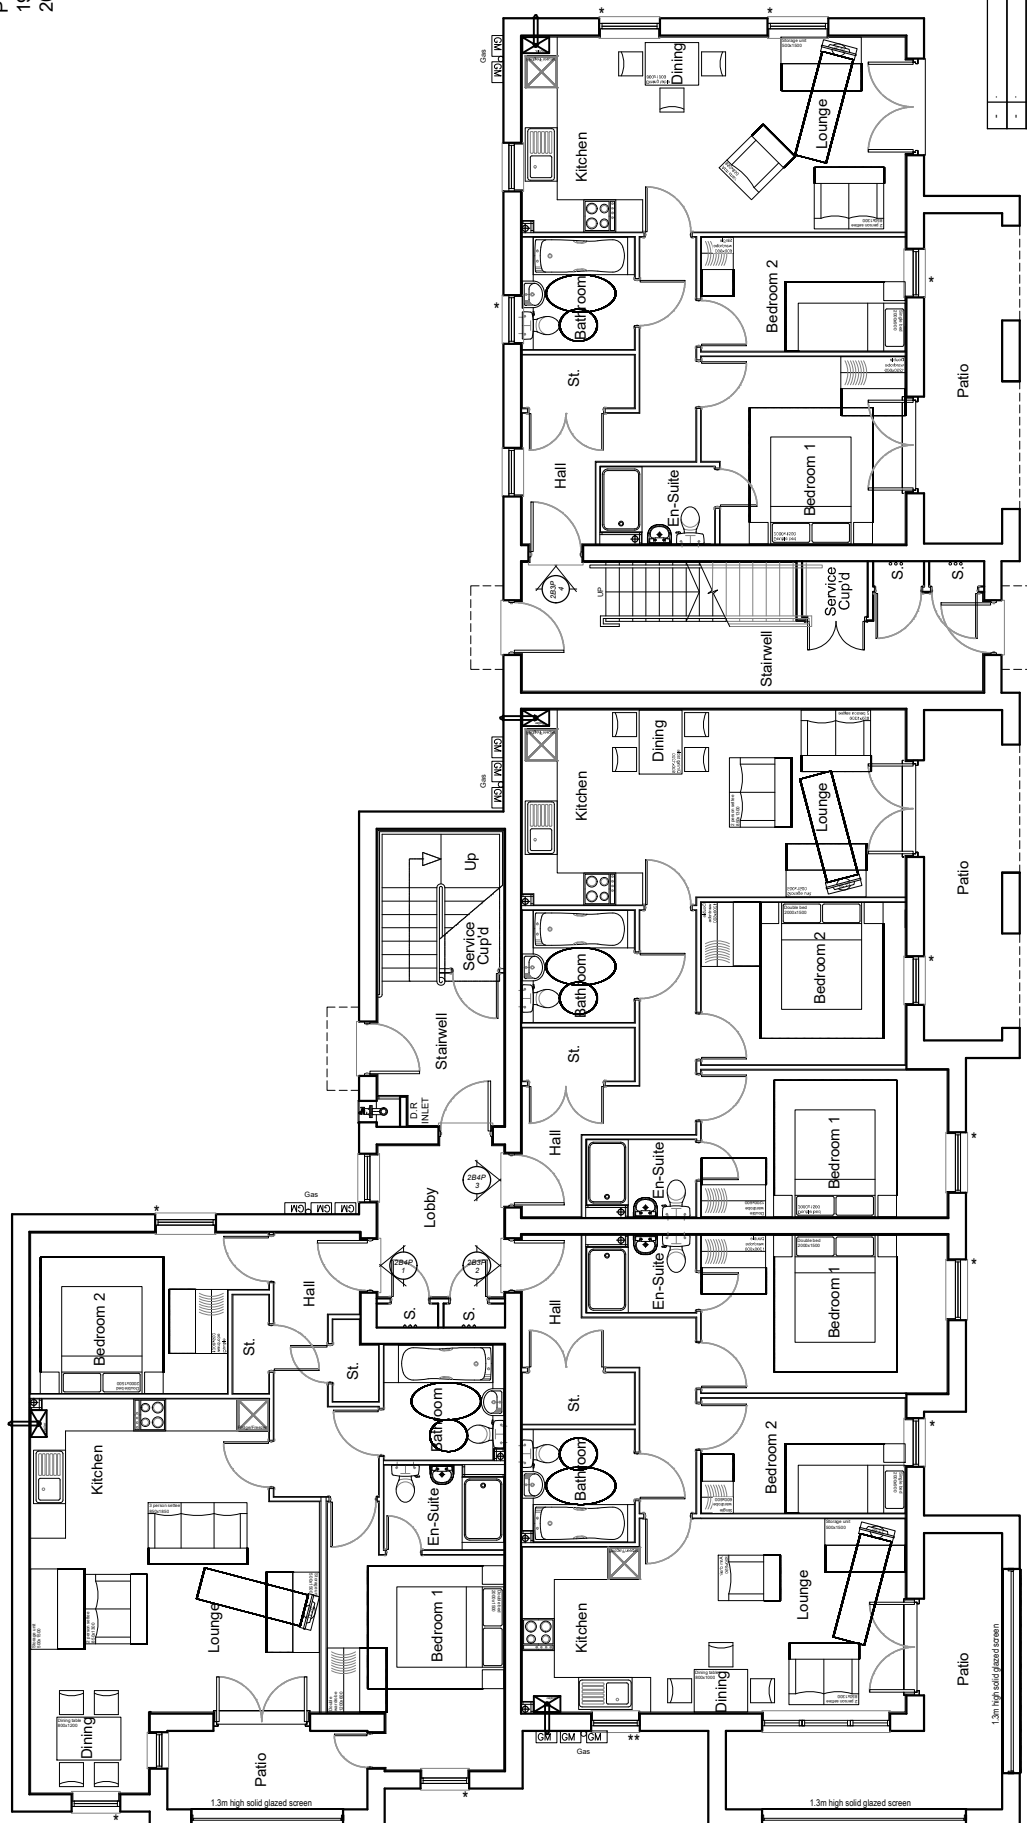

Ground Floor Plan

**** - False Panel**

- False Parallel
- Obscured Glazing

[illegible]

PERSIMMON

STATISTICS
Together, we make a home

Thames Valley

Perisimmon House, Knoll Road,
Camberley, Surrey GU15 3TQ
Tel: 01252 850000

Tel: 01276 808080

Date: Dec. 2020

Score: 4.400000

1:100 @ A3

Drug No: 546-PL-GE-BACI-1

310-FL-02-BACI

-1 - Ground Floor Plan

Drawn by: ☐ Checked: ☐

drawn by:	VW	RC
-----------	----	----

REV: A

	A
--	---