

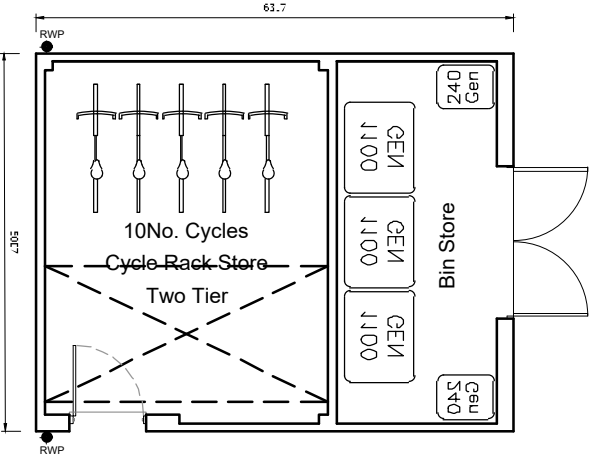


Plots:  
42 - 50

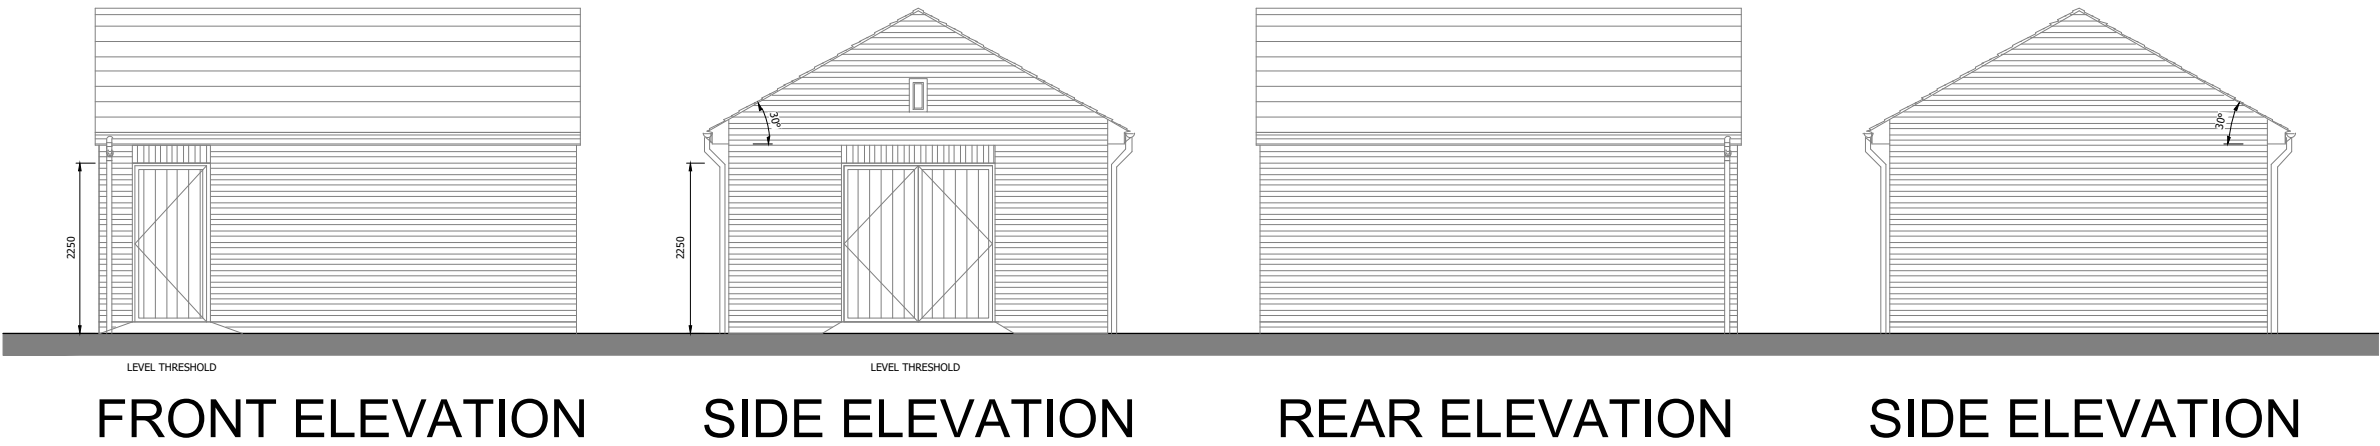



Floor Plan

Block AA  
Plots 42-50

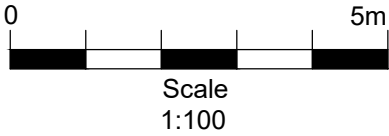

|   |   |                          |
|---|---|--------------------------|
| -   | - | -                        |
| -   | - | -                        |
| -   | - | -                        |
| Rev   |   | Date                     |
| <div><div></div><div><b>PERSIMMON</b><br/>Together, we make a home</div></div> <div><b>Persimmon Homes Thames Valley</b><br/>Persimmon House, Knoll Road,<br/>Camberley, Surrey GU15 3TQ<br/>Tel: 01276 808080</div> |   |                          |
| Site:<br><b>Phase 5<br/>Littlehampton</b>   |   | Date:<br>April 2021      |
|   |   | Scale:<br>1:100 @ A3     |
|   |   | Org No:<br>546-PL-BCS-01 |
| Drawing title:<br><b>Block AA - Bin Cycle Store<br/>Elevations &amp; Floor Plan</b>   |   |                          |
| Drawing Status:<br><b>SUBMITTED</b>   |   | Drawn by:<br>AT          |
|   |   | Checked by:<br>RC        |
|   |   | Rev:<br>-                |

Plots:  
74 - 82

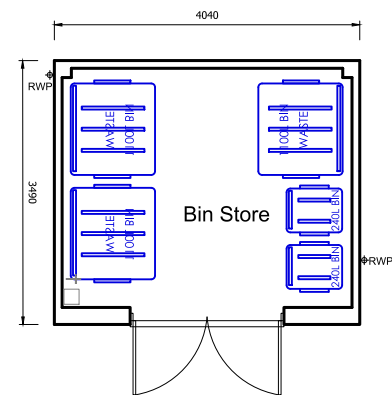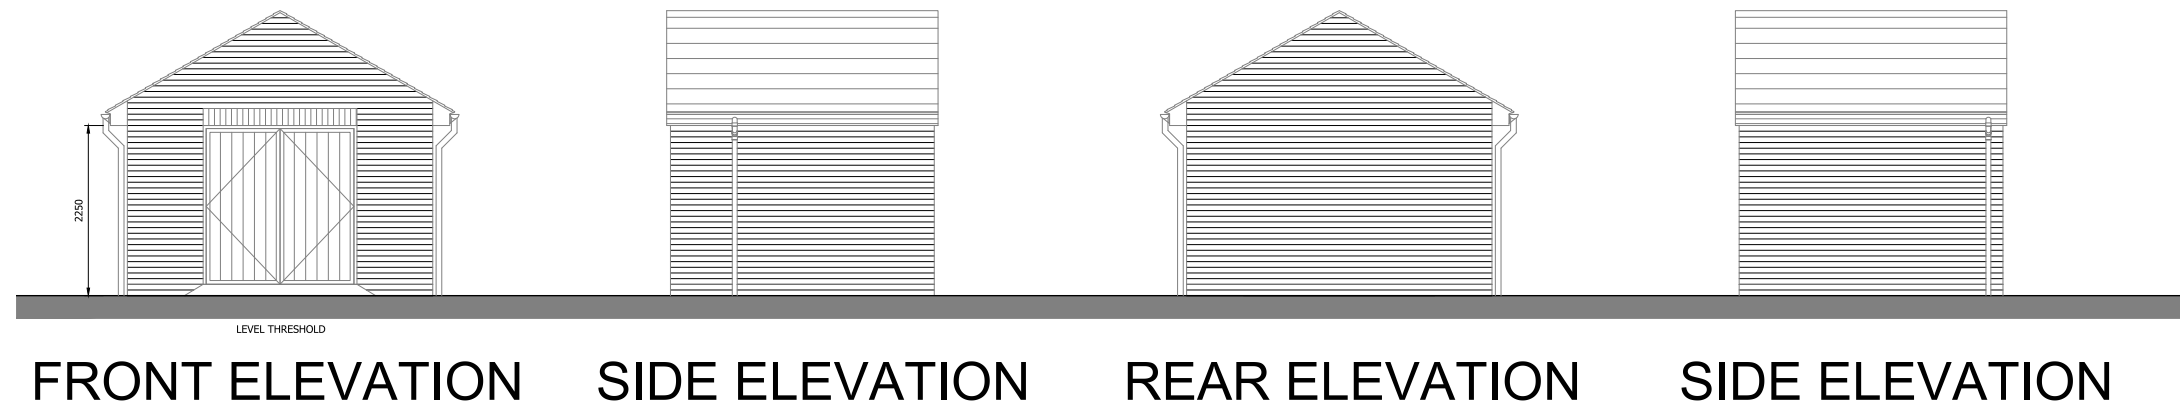

## Floor Plan

Block AB  
Plots 74-82



|     |   |      |
|-----|---|------|
| -   | - | -    |
| -   | - | -    |
| -   | - | -    |
| Rev |   | Date |



**PERSIMMON**  
Together, we make a home

**Persimmon Homes Thames Valley**  
Persimmon House, Knoll Road,  
Camberley, Surrey GU15 3TQ  
Tel: 01276 808080

|                                                     |         |              |
|-----------------------------------------------------|---------|--------------|
| Site:<br><br><b>Phase 5</b><br><b>Littlehampton</b> | Date:   | April 2021   |
|                                                     | Scale:  | 1:100 @ A3   |
|                                                     | Org No: | 546-PL-BS-01 |
|                                                     |         |              |

Drawing Title: **Block AB - Bin Store  
Elevations & Floor Plan**

|                                         |                        |                          |
|-----------------------------------------|------------------------|--------------------------|
| Drawing Status:<br><br><b>SUBMITTED</b> | Drawn by:<br><b>AT</b> | Checked by:<br><b>RC</b> |
|                                         | Rev:<br><br>-          |                          |