
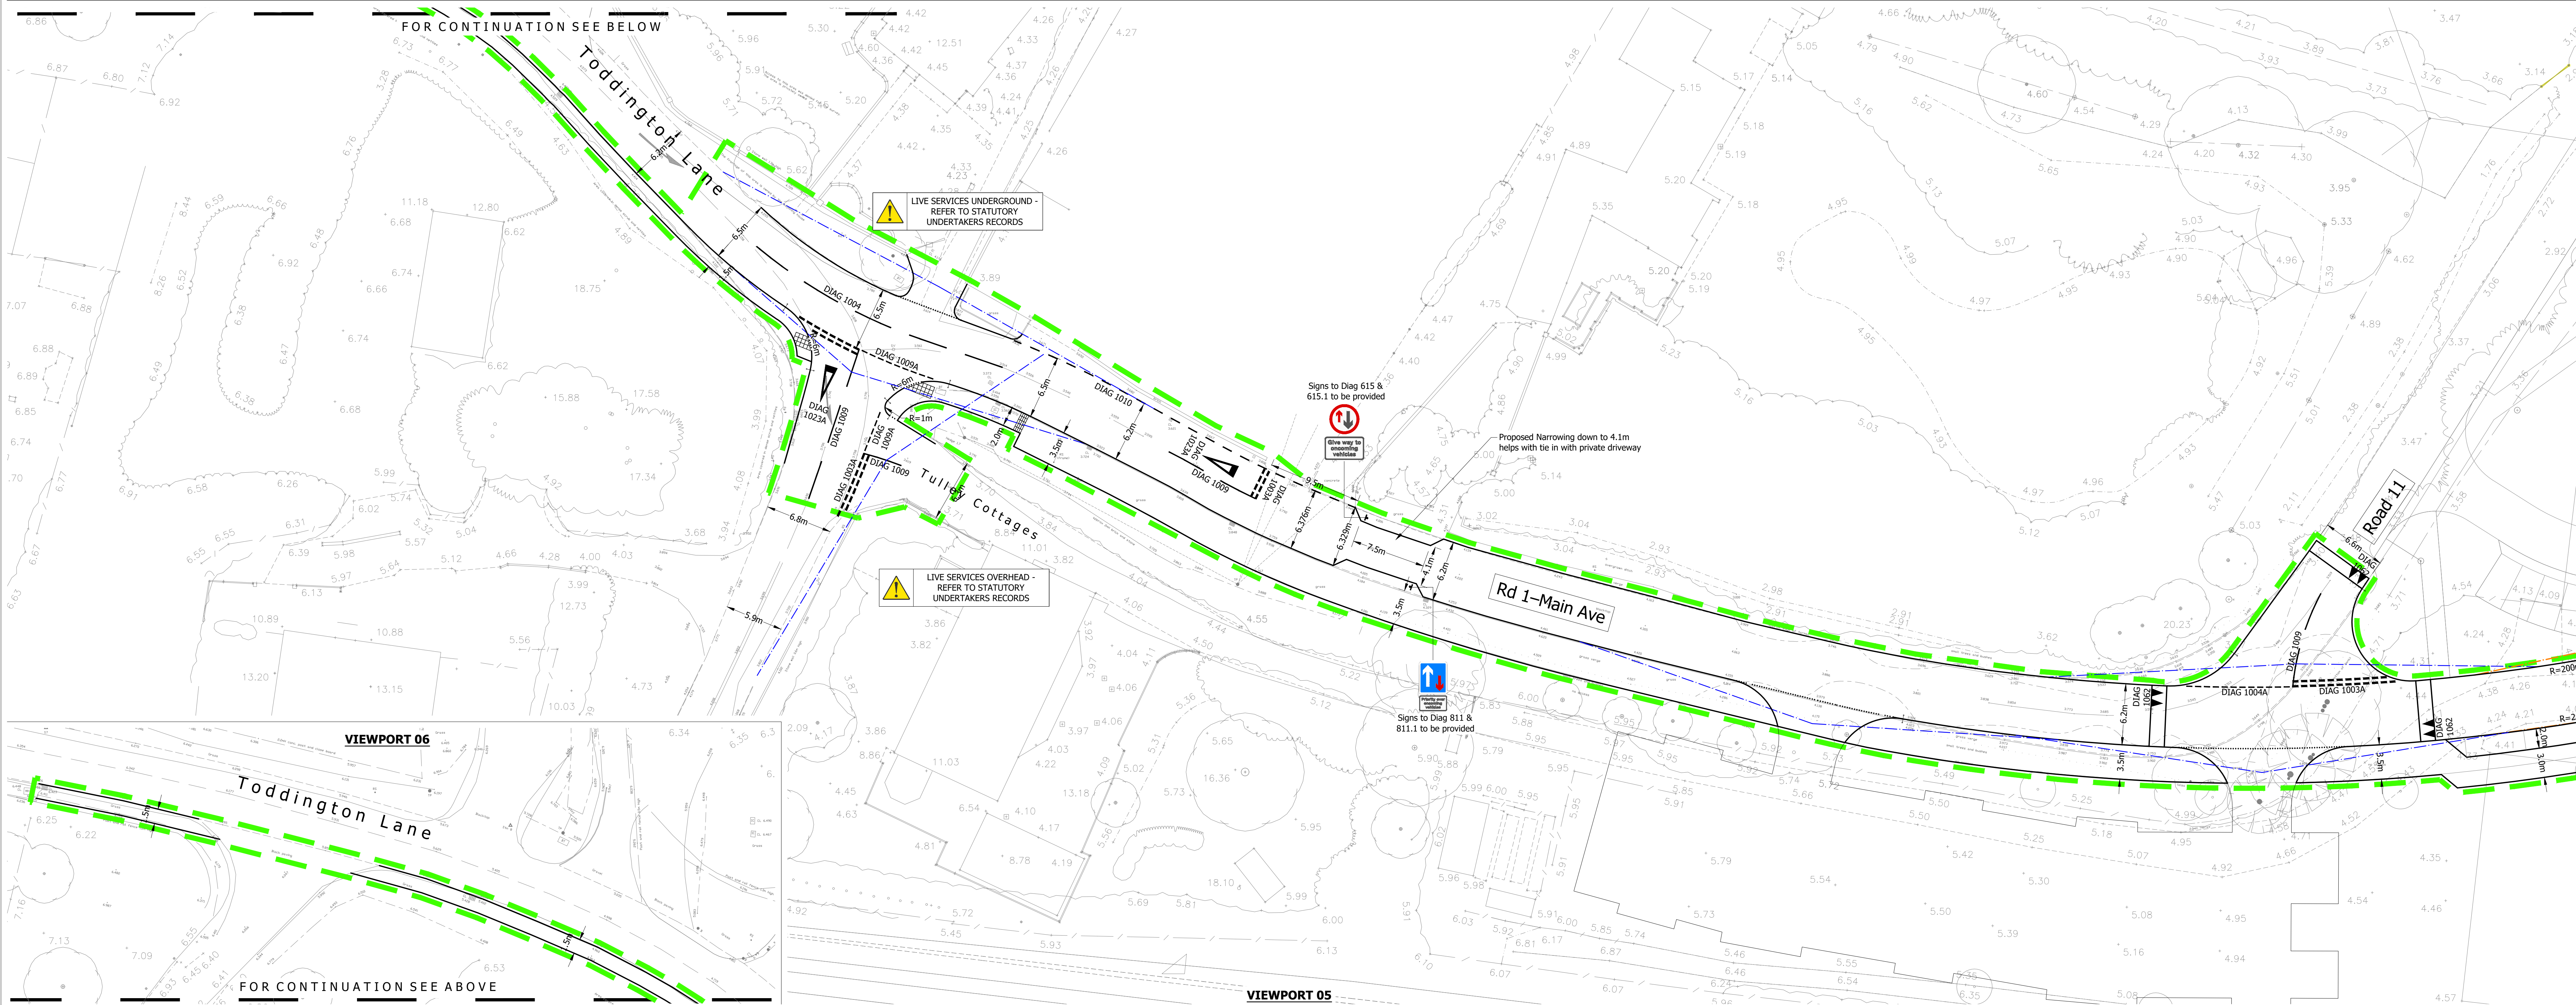


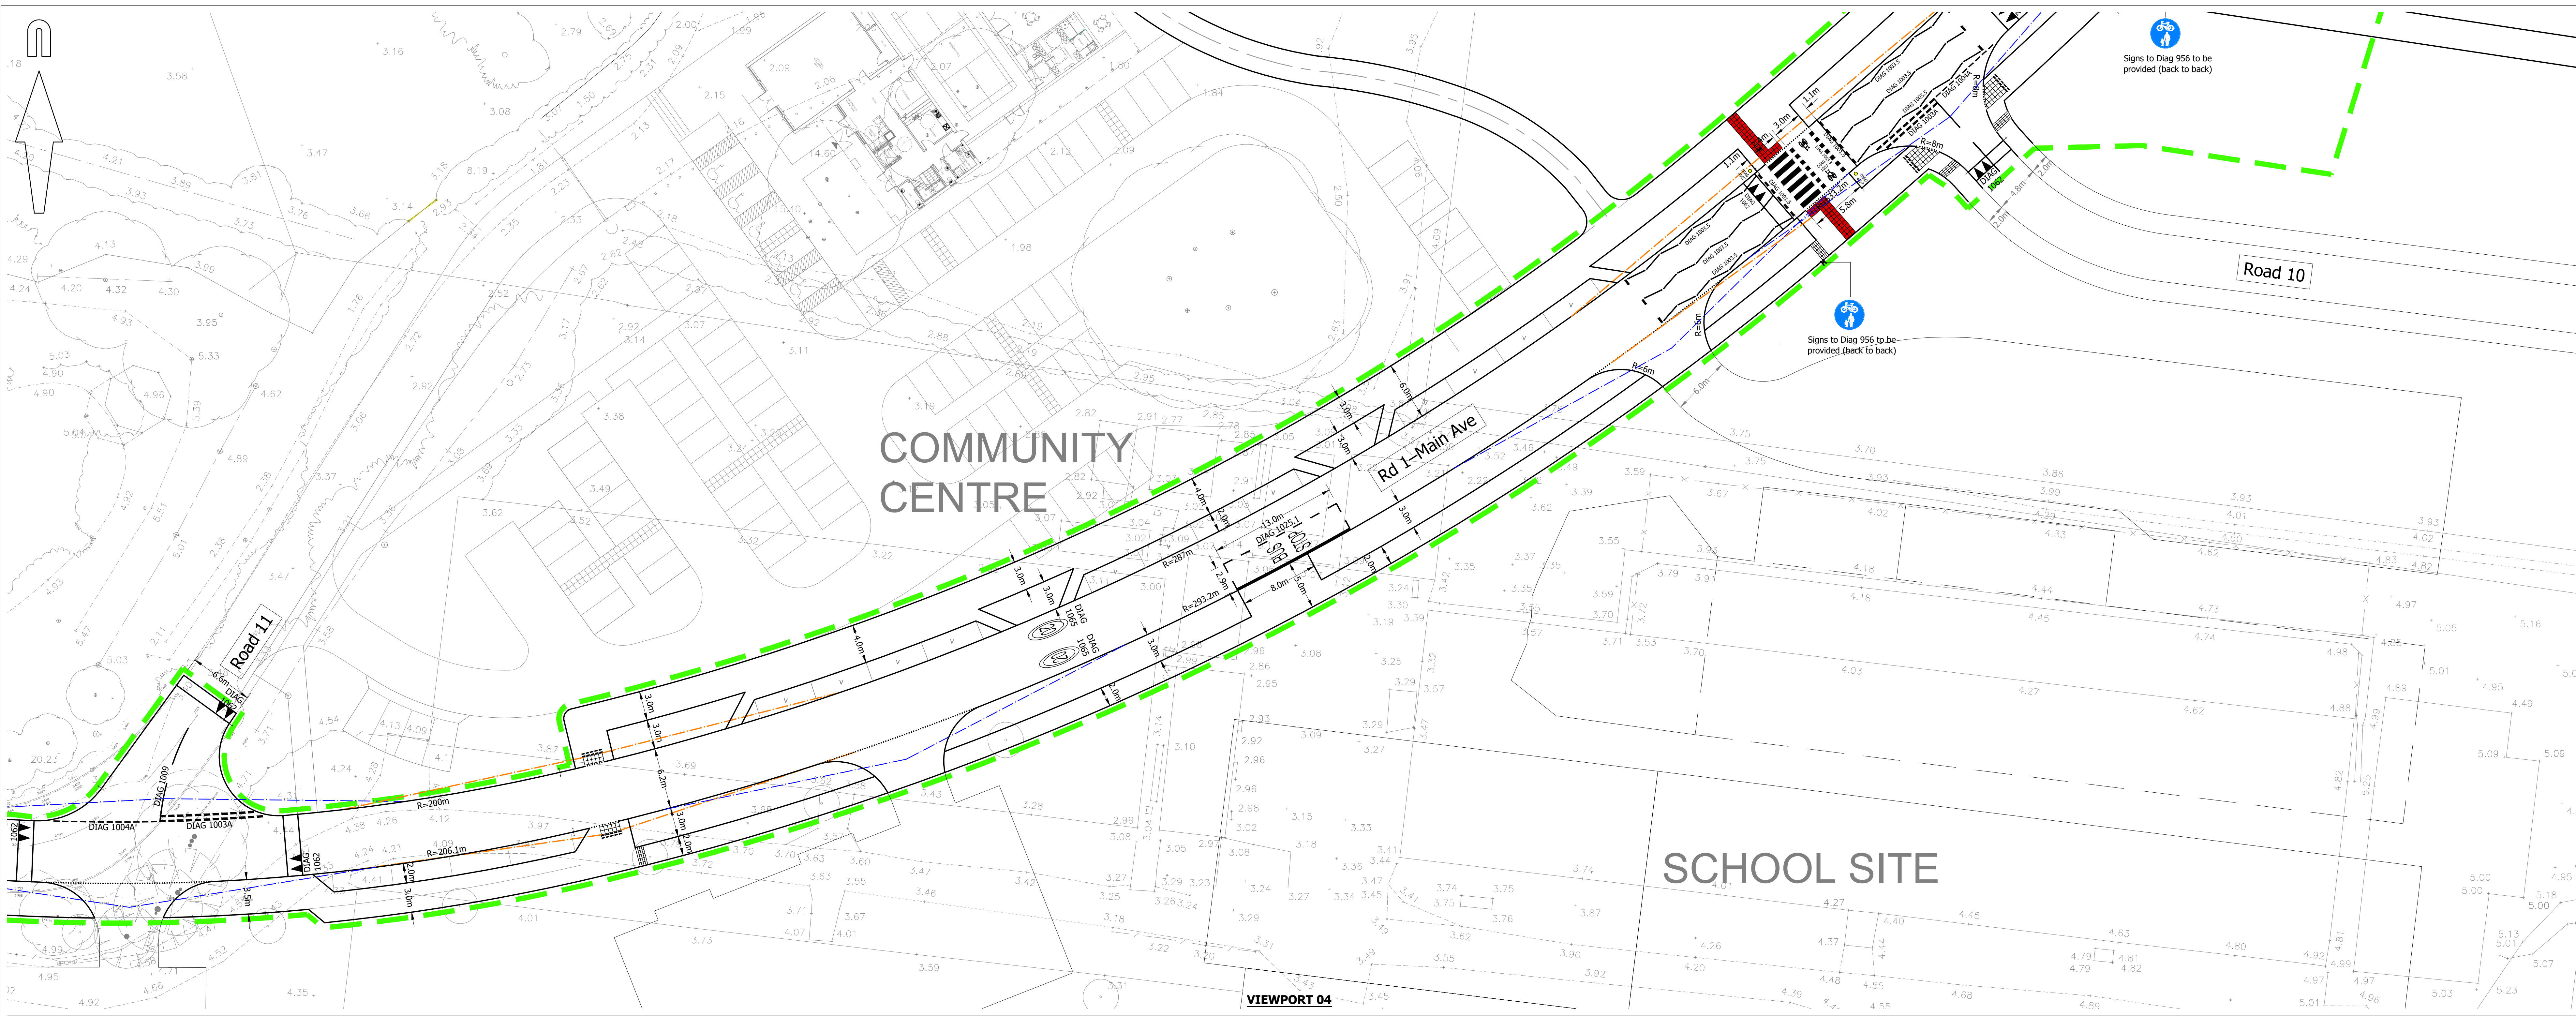

© Mayer Brown Limited Copyright. This drawing, information and data contained in this document ("the information") is the property of Mayer Brown. This document and the information are made for the use of the addressee named and the addressee is to use the information for the purpose intended. Mayer Brown, Mayer Brown means no representation, undertaken to any and accept no responsibility to any third party who may rely on the information.

A0 ORIGINAL

© Crown copyright and database rights 2022. Ordnance Survey 100031073.

KEY

- EXISTING KERB LINE
- PROPOSED KERB/EDGING LINE
- PROPOSED DROPPED KERB
- KERB LINE FUTURE WORKS
- PROPOSED 2.4m X 25m JUNCTION VISIBILITY SPLAY
- PROPOSED 25m PEDESTRIAN VISIBILITY SPLAY
- PROPOSED 25m FORWARD VISIBILITY AROUND BEND
- PROPOSED ROAD MARKING
- PROPOSED BUFF COLOURED TACTILE BLISTER PAVING
- PROPOSED CORDUROY HAZARD WARNING PAVING
- PROPOSED 1.5m HIGH KEE CLAMP RAIL WITH MESH INFILL
- LIMIT OF WORKS ASSOCIATED WITH MAIN AVENUE

NOTES:

- This drawing is not to be scaled.
- Drawing based on Persimmon Homes Thames Valley Architect's drawing reference 546_RL SITE LAYOUT_A1 - PRELIM 12, received on 24/11/2021.
- Based on topographic survey by WYG drawing numbered GGL/A04029/LAY/01.
- Grading plan layout taken from WYG drawing titled X-GRADING.
- This drawing is to be read in conjunction with all other relevant engineering and landscaping drawings. Any discrepancies are to be reported to the Engineer immediately for clarification.

KEY TO HEALTH AND SAFETY SYMBOLS

- INDICATES A RESIDUAL RISK REQUIRING A COMPULSORY ACTION.
- INDICATES A RESIDUAL RISK FOR INFORMATION.
- INDICATES A RESIDUAL RISK REQUIRING A PROHIBITIVE ACTION.
- INDICATES A RESIDUAL RISK AS A WARNING.

FOR TENDER
NOT FOR CONSTRUCTION

T6	Drawing updated following RSA comments received on 10/01/22 and comments from WSC dated 08/02/22. (TC)	IC	24/02/2022
T5	Parallel crossing added near community centre. (TC)	SF	06/01/2022
T4	Revised Architect's layout received on 22/11/2021. Internal input updated: No changes to Main Avenue Road design. (TC)	SF	24/11/2021
T3	Drawing updated following comments from RSA received on 12/08/21. (TC)	SF	26/08/2021
T2	3m wide verge added to main avenue. Junction locations amended following revised phase 5 layout and four pumping station relocated. (TC)	SF	26/08/2021
T1	Initial Issue. (TC)	SF	18/03/20

rev.	amendment	checked	date

m3
mayer brown

Mayer Brown Limited
Lion House, Oriental Road, Woking, Surrey GU24 8AR
Telephone 01483 750 508 Fax 01483 750 437
woking@mbmayerbrown.co.uk www.mayerbrown.co.uk

client
PERSIMMON HOMES THAMES VALLEY

project
NORTH LITTLEHAMPTON
EAST OF WETLANDS
MAIN AVENUE & NORTHERN CROSSING

scale	1:250	drawn by	TC	checked by	SF
date	OCTOBER 2019	cad file	10.DWG		

title
GENERAL ARRANGEMENT DRAWING
(SHEET 3 OF 3)

Mayer Brown Limited jobcode		suitability		revision	T6
drawing number	A/PHLITTLE-MAIN.1/10-3				