


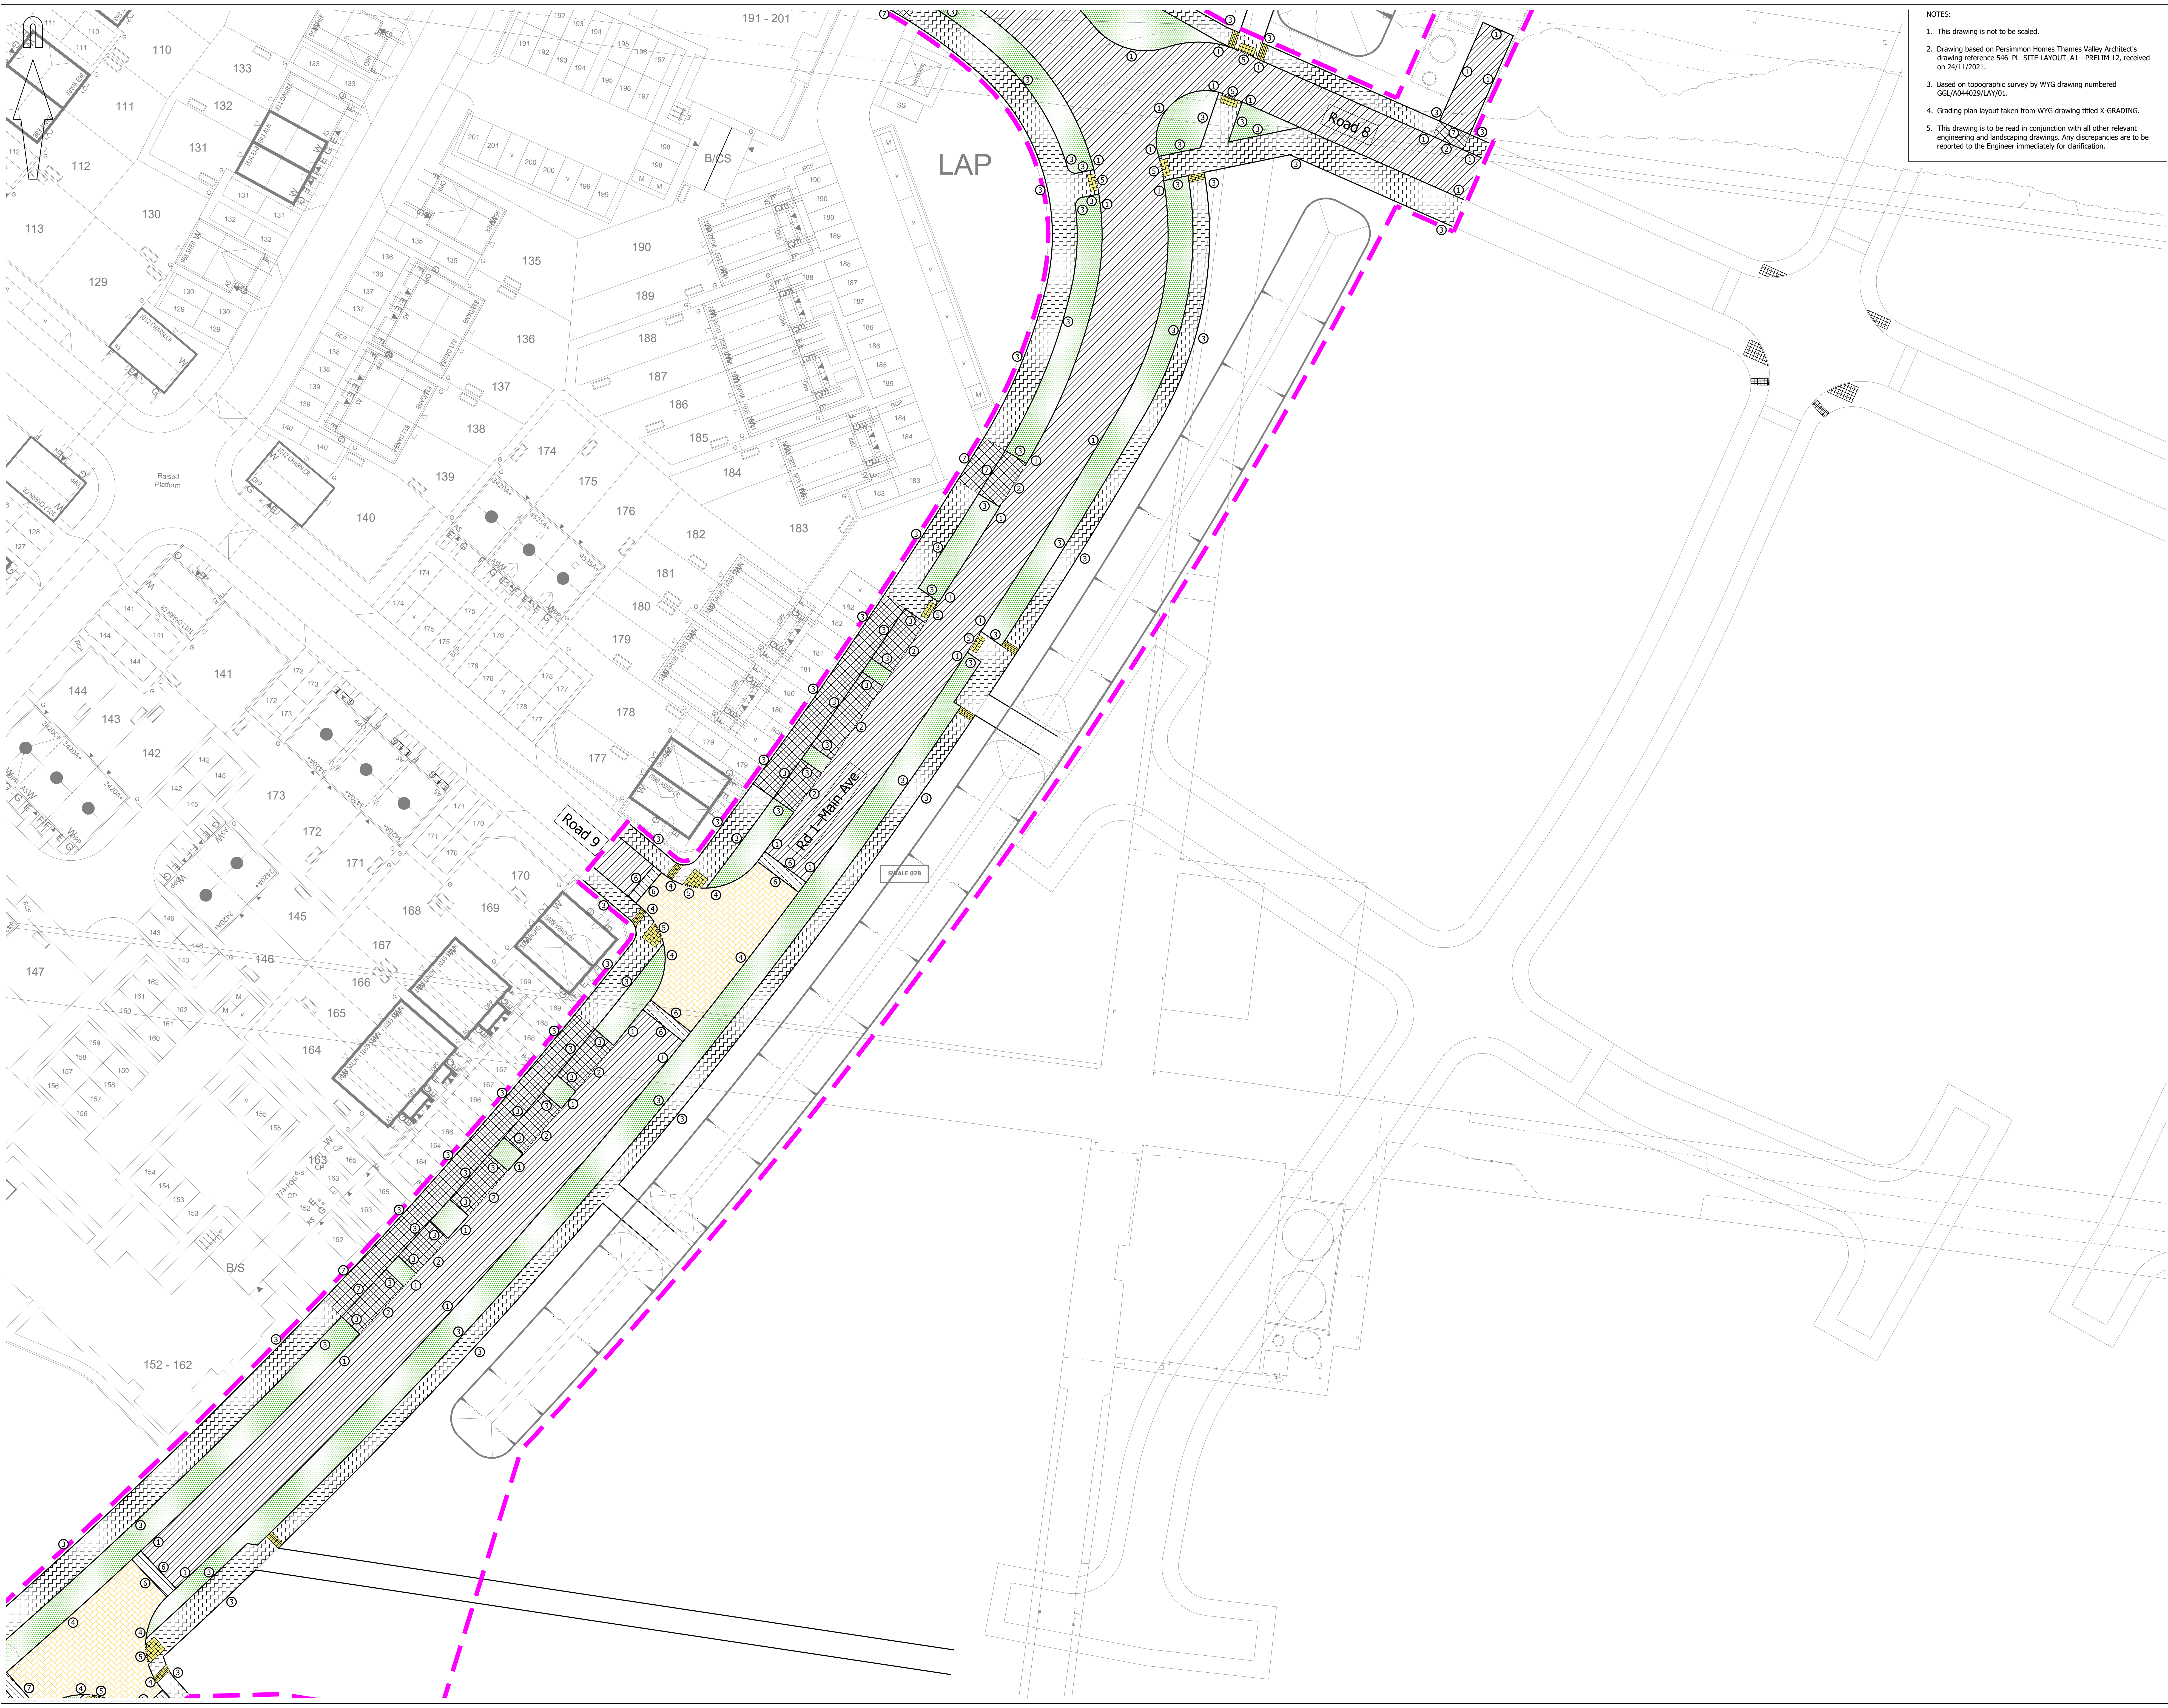

NOTES:

1. This drawing is not to be scaled.
2. Drawing based on Persimmon Homes Thames Valley Architect's drawing reference S46_PL_SITE LAYOUT_A1 - PRELIM 12, received on 24/11/2021.
3. Based on topographic survey by WYG drawing numbered GGL/AD44029/LAY/01.
4. Grading plan layout taken from WYG drawing titled X-GRADING.
5. This drawing is to be read in conjunction with all other relevant engineering and landscaping drawings. Any discrepancies are to be reported to the Engineer immediately for clarification.

© Mayer Brown Limited Copyright. This drawing, information and data recorded in this document (the information) is the property of Mayer Brown. This document and the information are made for the use of the addressee named and the addressee shall not be used for any other purpose without the prior written consent of Mayer Brown. Mayer Brown makes no representation, undertaking or warranty as to the accuracy or completeness of any third party who may rely on the information for the information.

A0 ORIGINAL


© Crown copyright and database right 2022. Ordnance Survey 100031073.

KEY

- EXISTING KERB LINE
- PROPOSED KERB/EDGING LINE
- PROPOSED DROPPED KERB
- PROPOSED FULL DEPTH LOCAL DISTRIBUTOR ROAD CARRIAGEWAY CONSTRUCTION MAIN AVENUE (WSCC DETAIL S278/38/21)
- PROPOSED BITUMEN MACADAM FOOTWAY CONSTRUCTION (WSCC DETAIL S278/38/04)
- PROPOSED BITUMEN MACADAM FOOTWAY CROSSOVER TYPE 1 (WSCC DETAIL S278/38/07)
- PROPOSED FULL DEPTH LOCAL DISTRIBUTOR RAISED TABLE CONSTRUCTION MAIN AVENUE (WSCC DETAIL S278/38/16)
- PROPOSED MARSHALLS BLOCK PAVED CONSTRUCTION BRINDLE COLOUR LAID IN HARRINGSCHE PATTERN (WSCC DETAIL S278/38/21)
- PROPOSED SOFT LANDSCAPING (REFER TO LANDSCAPE ARCHITECT DRAWINGS)
- PROPOSED BUFF COLOURED TACTILE PAVING
- PROPOSED CORDUROY HAZARD WARNING PAVING
- LIMIT OF WORKS ASSOCIATED WITH MAIN AVENUE

KERB TYPES

- TYPE 0 - NO KERB
- TYPE 1 - 125x255mm type HB2 precast concrete kerb to BS EN 1340:2003 Figure NA.1(d) laid with 125mm upstand with ST1 concrete bed and backing
- TYPE 2 - 125x150mm type BN precast concrete kerb laid 25mm for vehicular access to Figure NA.1(a) of BS EN 1340:2003 with mix ST1 concrete bed and backing
- TYPE 3 - 50x150mm type EF precast concrete flat top edging to Figure NA.3(b) of BS EN 1340:2003 with mix ST1 concrete bed and backing
- TYPE 4 - 125x255mm type HB2 precast concrete kerb to BS EN 1340:2003 Figure NA.1(d) laid with 50mm upstand with ST1 concrete bed and backing
- TYPE 5 - 125x150mm type BN precast concrete kerb laid flush (0 to 6mm) to Figure NA.1(a) of BS EN 1340:2003 with mix ST1 concrete bed and backing
- TYPE 6 - Marshalls 'Speedcheck' kerb (or similar approved) laid at bottom of ramp only, refer to (WSCC DETAIL S278/38/16)
- KERB TYPE 7 - 125x255mm type CS1 precast concrete flat top kerb laid flush to adjoining surface to Figure NA.1(f) of BS EN 1340:2003 with mix ST1 concrete bed and backing

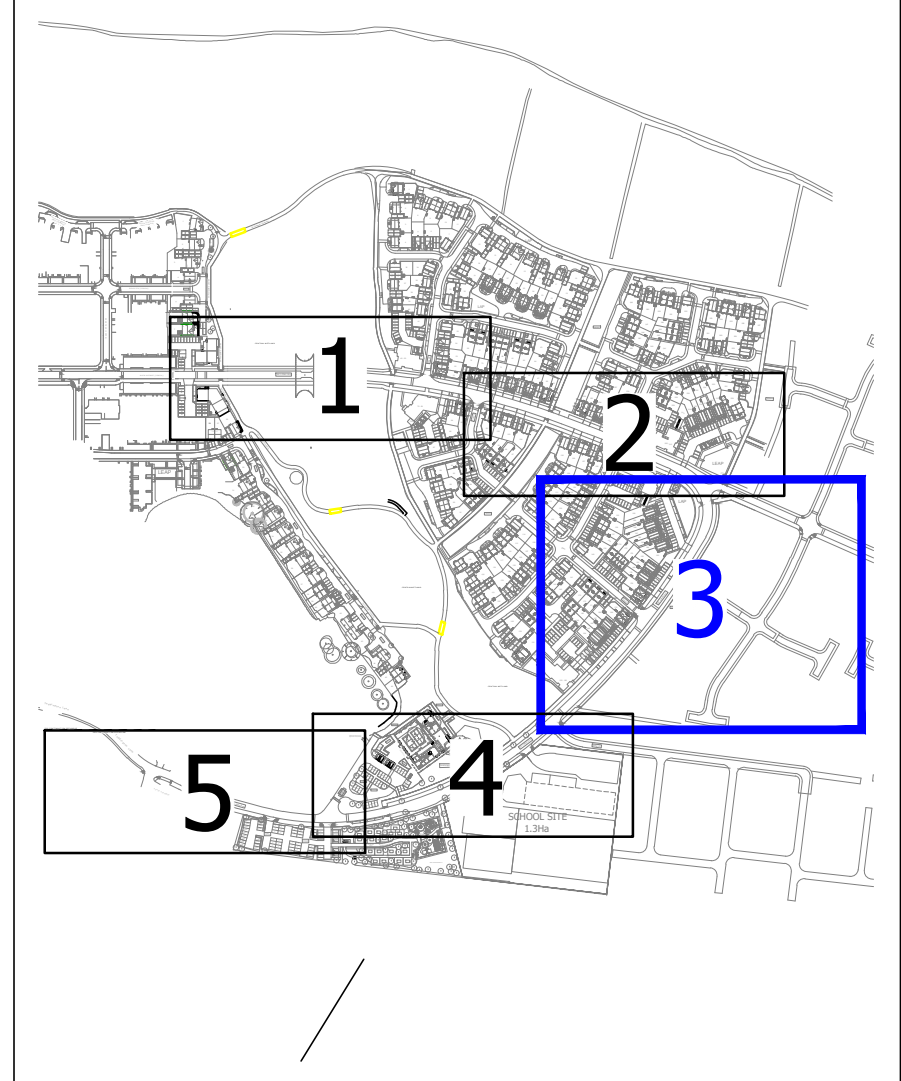

FOR TENDER
NOT FOR CONSTRUCTION

T7	Parallel crossing removed. (TC)	IC	19/04/2022
T6	Drawing updated following RSA comments received on 12/01/22 and comments from WSCC dated 08/02/22. (TC). Surface finishes amended at raised tables. EF edging added to crossovers. (IC)	IC	24/02/2022
T4	Revised Architect's layout received on 22/11/2021. Internal layout updated. No changes to Main Avenue Road design. (TC)	SF	24/11/2021
T3	Drawing updated following comments from RSA received on 12/06/21. (TC)	SF	26/10/2021
T2	3m wide verge added to main avenue. Junction locations amended following revised phase 5 layout and four pumping station relocated. (TC)	SF	26/05/2021
T1	Initial Issue. (TC)	SF	18/03/20

rev.	amendment	checked	date

mayer brown

Mayer Brown Limited
Lion House, Oriental Road, Woking, Surrey, GU22 8AR
Telephone 01483 750 558 Fax 01483 750 457
wokingoffice@mayerbrown.co.uk www.mayerbrown.co.uk

client
PERSIMMON HOMES THAMES VALLEY

project
NORTH LITTLEHAMPTON
EAST OF WETLANDS
MAIN AVENUE & NORTHERN CROSSING

scale 1:250	drawn by TC	checked by SF
----------------	----------------	------------------

date OCTOBER 2019	cad file 30.DWG
----------------------	--------------------

title
CONSTRUCTION TREATMENTS DRAWING
(SHEET 2 OF 3)

Mayer Brown Limited jobcode	suitability	revision T7
-----------------------------	-------------	----------------

drawing number
A/PHLITTLE-MAIN.1/30-2