



Plots:
30 - OP
36 - OP

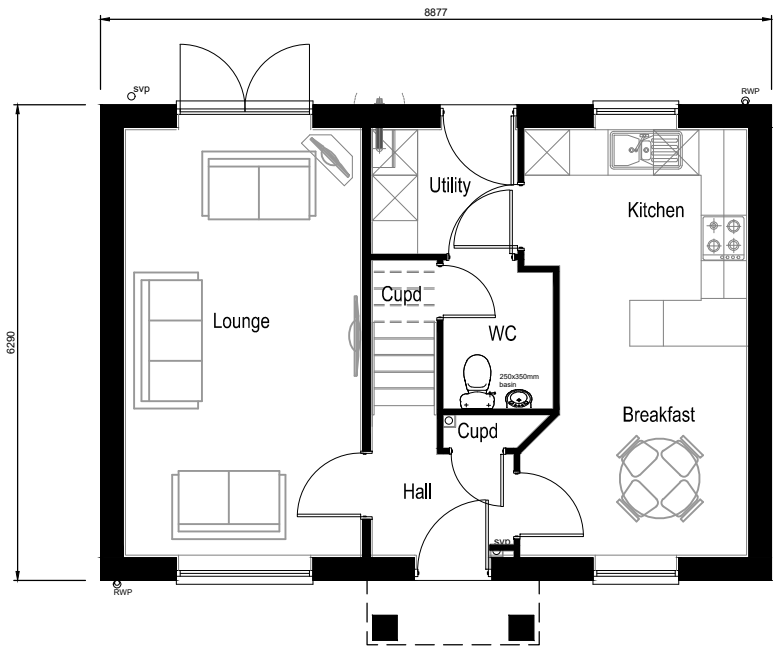

Ground Floor Plan

scale 1:100
0 2m 4m 6m

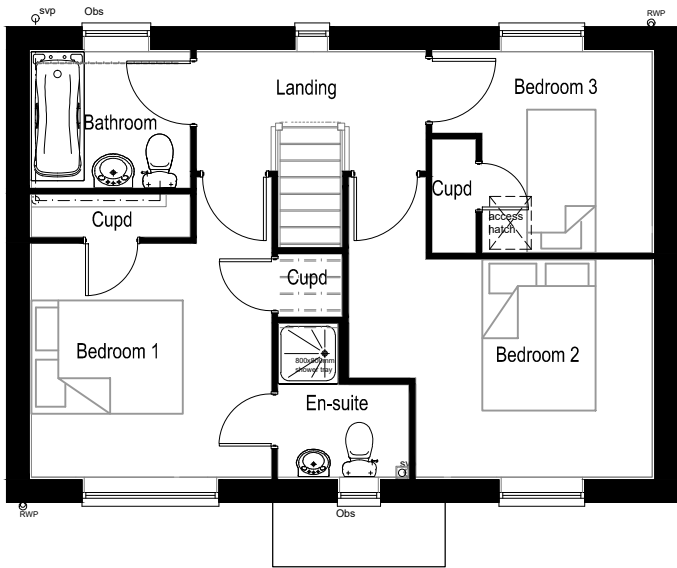

First Floor Plan



Scale
1:100

-	-	-
-	-	-
-	-	-
Rev		Date



Persimmon Homes Thames Valley
Persimmon House, Knoll Road,
Camberley, Surrey GU15 3TQ
Tel: 01276 808080

Site:	Date:
Phase 5 Littlehampton	Dec. 2020
Scale:	1:100 @ A3
Drq No:	546-PL-CS-CHA-P1

Drawing Title:
Chanwood - Floor Plan

Drawing Status:	Drawn by:	Checked by:
SUBMITTED	VW	RC
Rev:	-	-