


Plots:
145 - 146



Front Elevation

Obs - Obscured Glazing
Plots
145 - 146

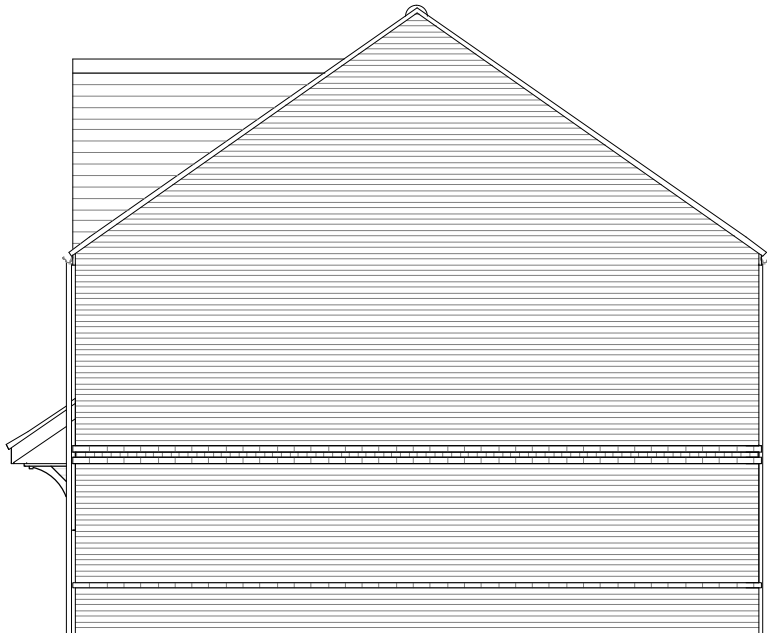


Side Elevation

Plot
146



Rear Elevation

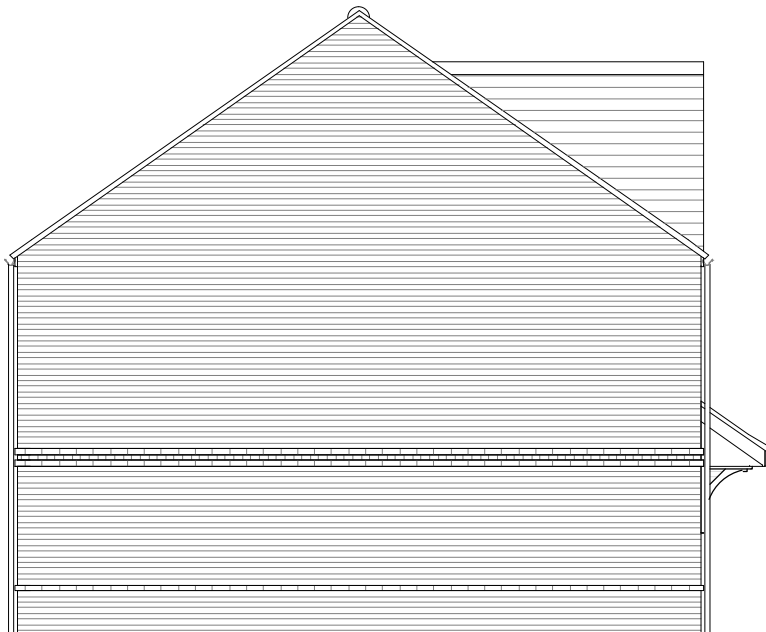

Side Elevation

Plot
145



Scale
1:100

-	-	-
-	-	-
A	Plot numbering updated.	12.10.21
Rev		Date



PERSIMMON
Together, we make a home

Persimmon Homes Thames Valley
Persimmon House, Knoll Road,
Camberley, Surrey GU15 3TQ
Tel: 01276 808080

Site: Phase 5 Littlehampton	Date: Dec. 2020
	Scale: 1:100 @ A3
	Drg No: 546-PL-CS-HA2420P-E1

Drawing Title: 2420+ Semi - Elevations		
Drawing Status: FOR MITT	Drawn by: VW	Checked by: RC
	Rev: A	