



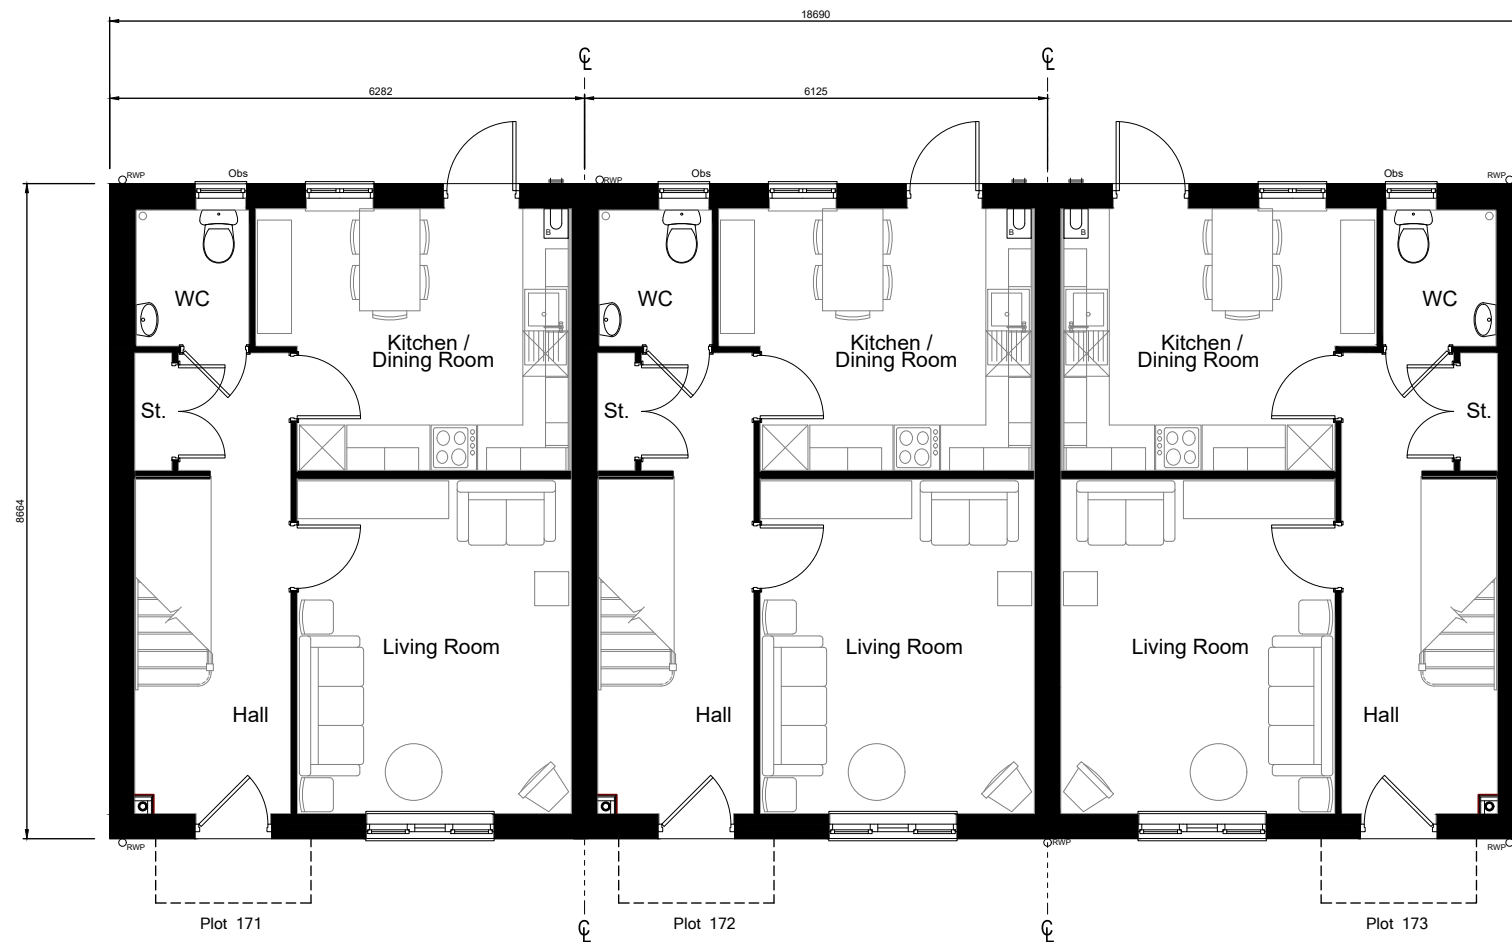


## Ground Floor Plan

scale 1:100

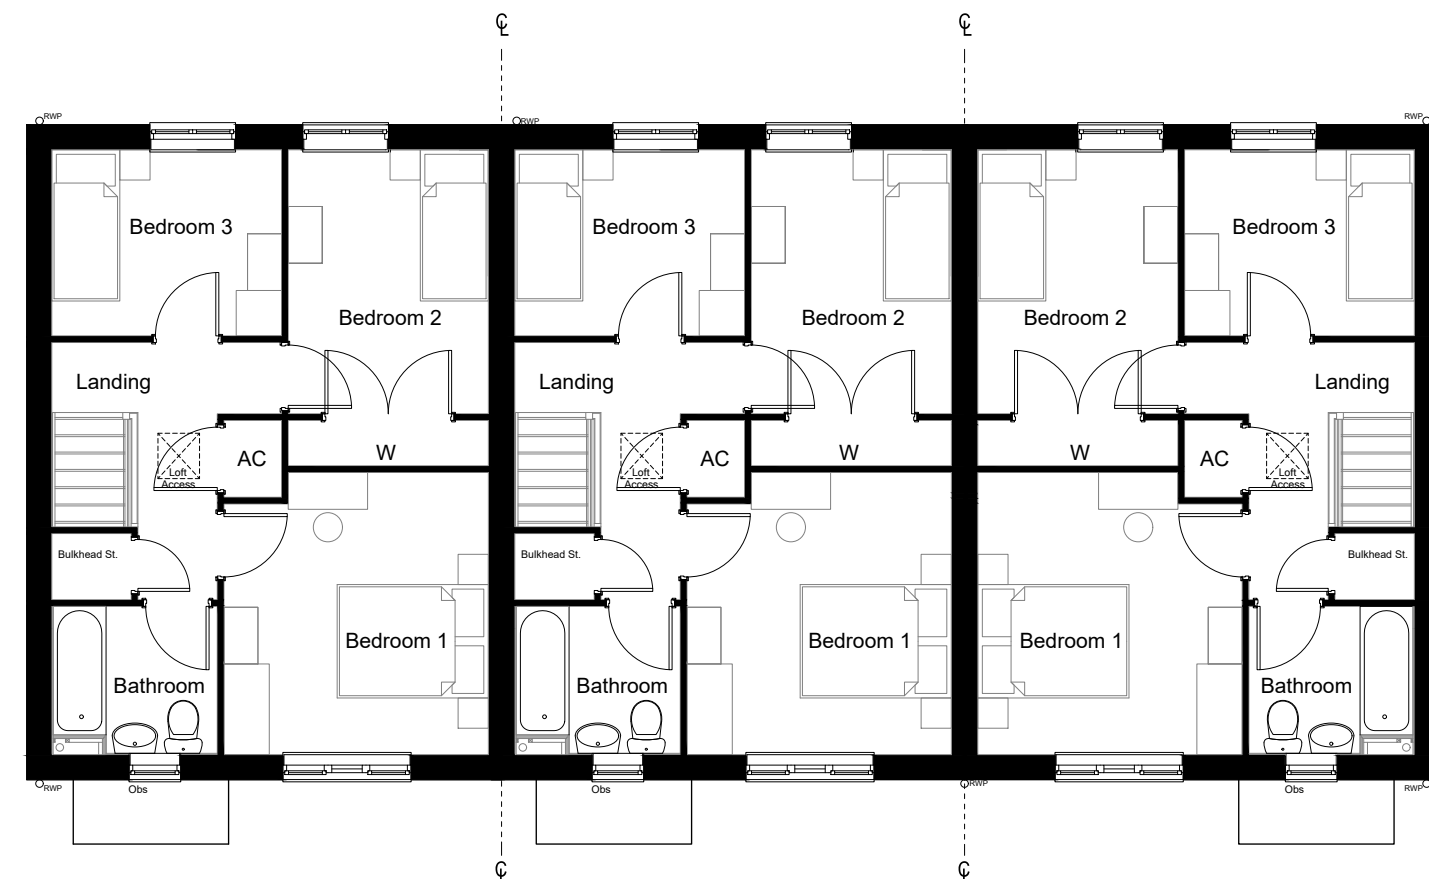

## First Floor Plan

Plots:  
171 - 173

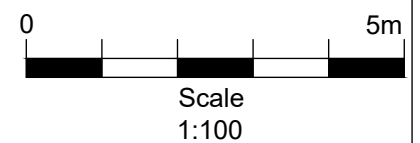

|   |                         |                                  |
|---|-------------------------|----------------------------------|
| -   | -                       | -                                |
| -   | -                       | -                                |
| A   | Plot numbering updated. | 12.10.21                         |
| Rev   |                         | Date                             |
| <div><div></div><div><b>PERSIMMON</b><br/>Together, we make a home</div></div> <div><b>Persimmon Homes Thames Valley</b><br/>Persimmon House, Knoll Road,<br/>Camberley, Surrey GU15 3TQ<br/>Tel: 01276 808080</div> |                         |                                  |
| Site:<br><b>Phase 5<br/>Littlehampton</b>   |                         | Date:<br>Dec. 2020               |
|   |                         | Scale:<br>1:100 @ A3             |
|   |                         | Drq No:<br>546-PL-CS-HA3420PT-P1 |
| Drawing Title:<br><b>3420+ Terrace - Floor Plan</b>   |                         |                                  |
| Drawing Status:<br><b>SUBMITTED</b>   |                         | Drawn by:<br>VW                  |
|   |                         | Checked by:<br>RC                |
|   |                         | Rev:<br>A                        |