



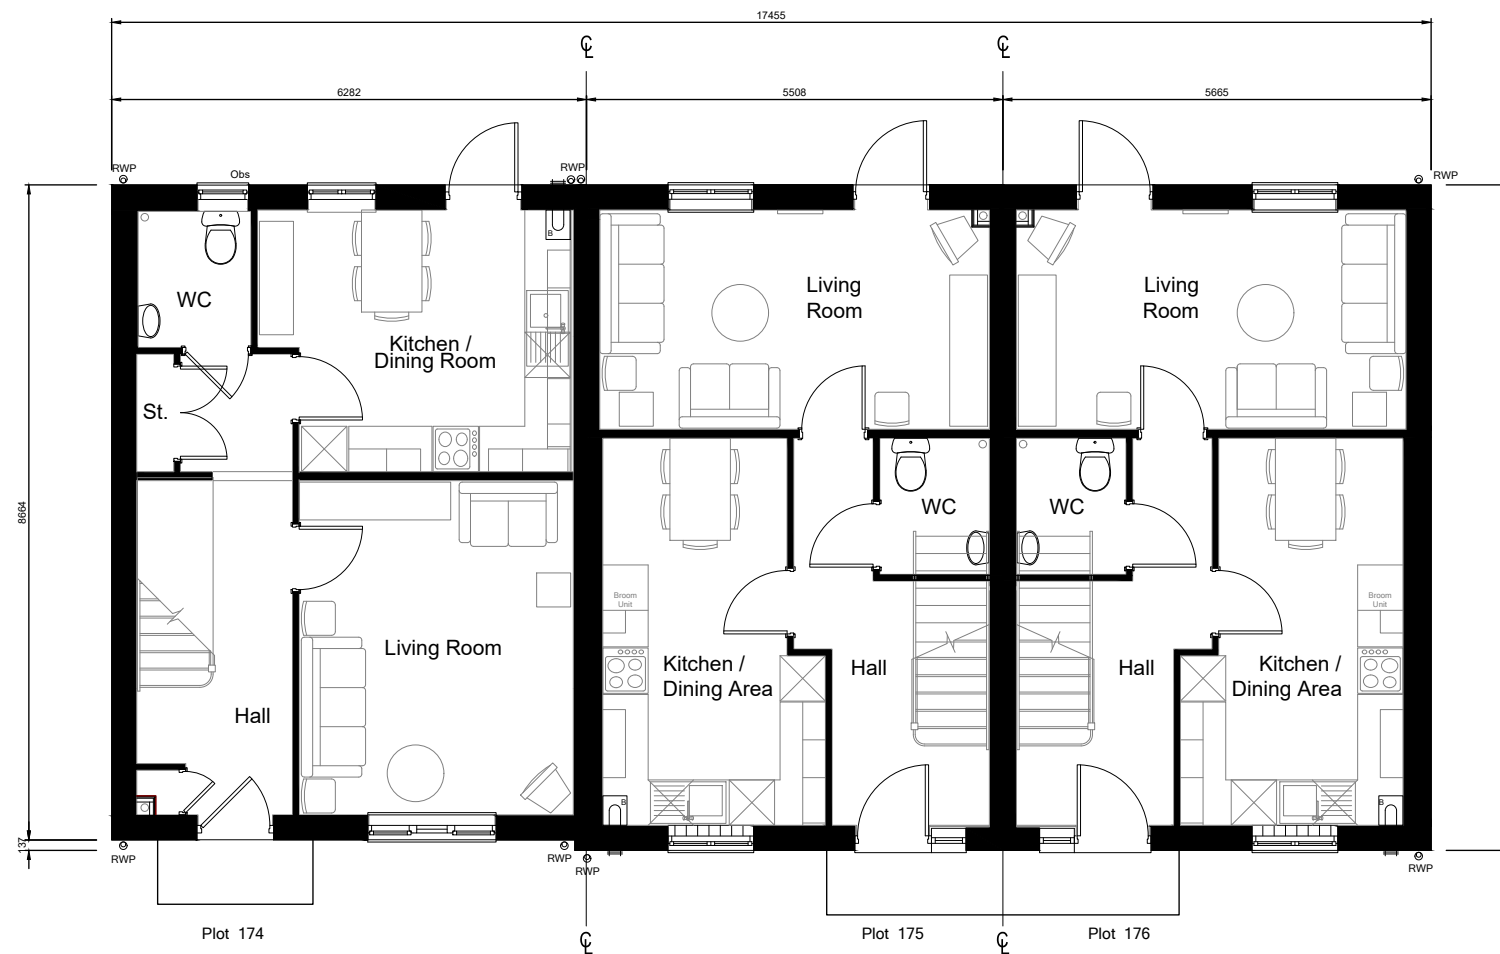


Ground Floor Plan

scale 1:100

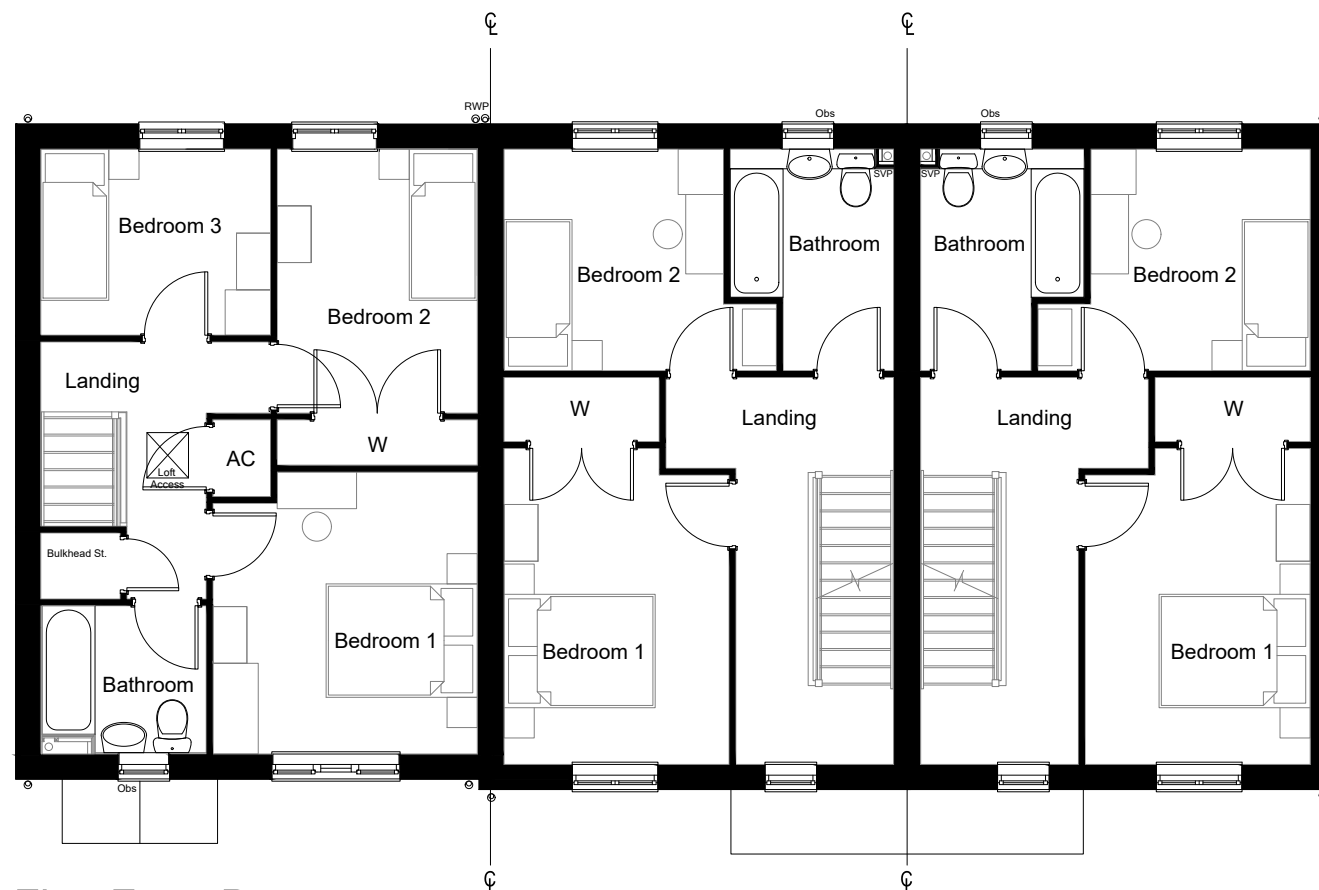

First Floor Plan

Plots:
174 - 176

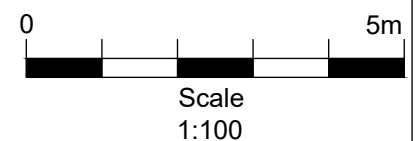

-	-	-
-	-	-
A	Plot numbering updated.	12.10.21
Rev		Date
 PERSIMMON Together, we make a home Persimmon Homes Thames Valley Persimmon House, Knoll Road, Camberley, Surrey GU15 3TQ Tel: 01276 808080		
Site: Phase 5 Littlehampton		Date: Dec. 2020
		Scale: 1:100 @ A3
		Dwg No: 546-PL-CS-HA4525PHA3420FT-P1
Drawing Title: 4525+ 3420+ Terrace - Floor Plans		
Drawing Status: SUBMITTED		Drawn by: VW
		Checked by: RC
		Rev: A