


Plots:
223 - AS
226 - OP
227 - AS
240 - AS




Front Elevation
Obs - Obscured Glazing

Side Elevation
Obs - Obscured Glazing

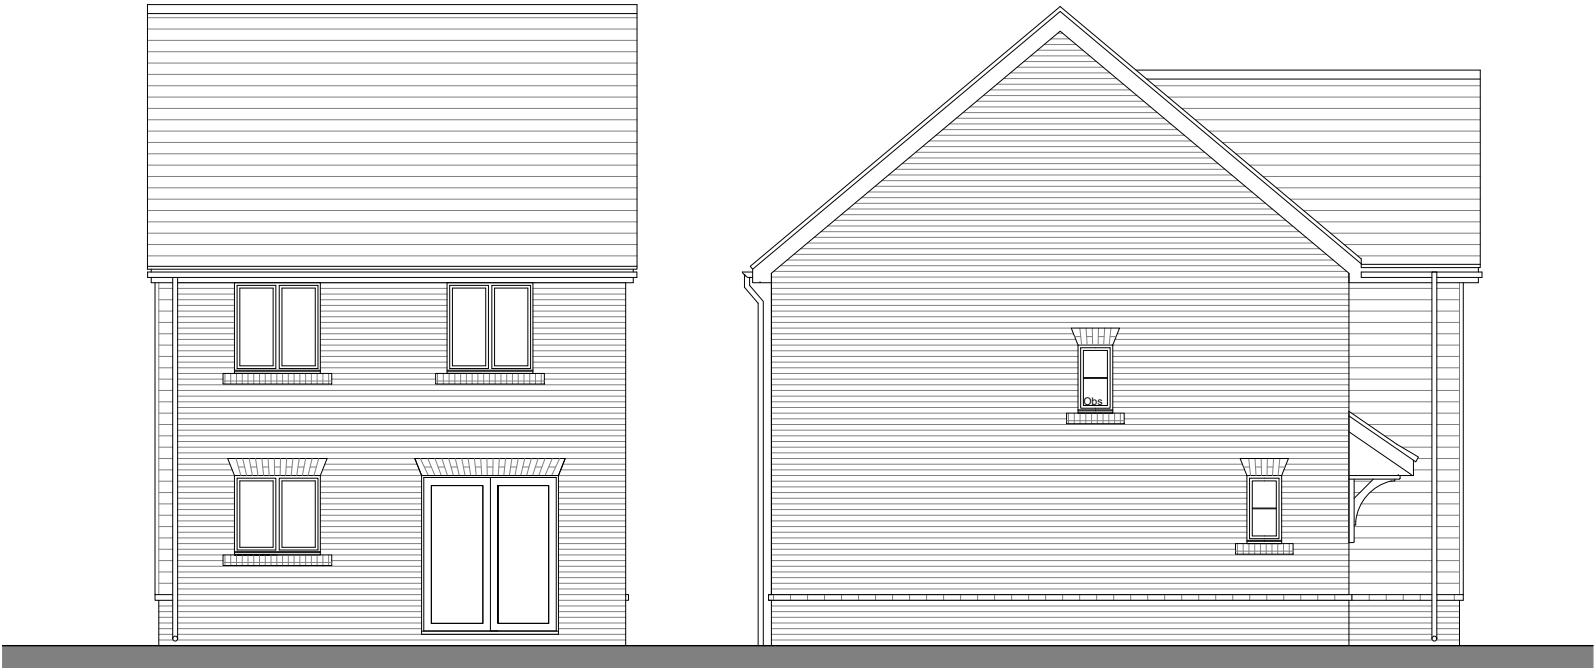

Rear Elevation

Side Elevation
Obs - Obscured Glazing

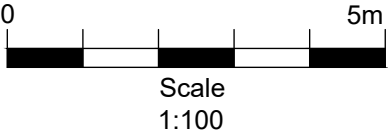

-	-	-
-	-	-
A	Plot numbering updated.	12.10.21
Rev		Date

**PERSIMMON**
Together, we make a home

Persimmon Homes Thames Valley
Persimmon House, Knoll Road,
Camberley, Surrey GU15 3TQ
Tel: 01276 808080

Site:	Date:
Phase 5 Littlehampton	Dec. 2020
Scale:	1:100 @ A3
Drq No:	546-PL-CS-SHE-E2

Drawing Title:
Sherwood - Elevations

Drawing Status:	Drawn by:	Checked by:
SUBMITTED	VW	RC
	Rev:	A