



- Plots:
5 - OP
6 - AS
38 - AS
53 - OP
54 - AS
123 - AS
130 - AS
134 - OP
135 - OP
223 - AS
226 - OP
227 - AS
240 - AS
260 - OP

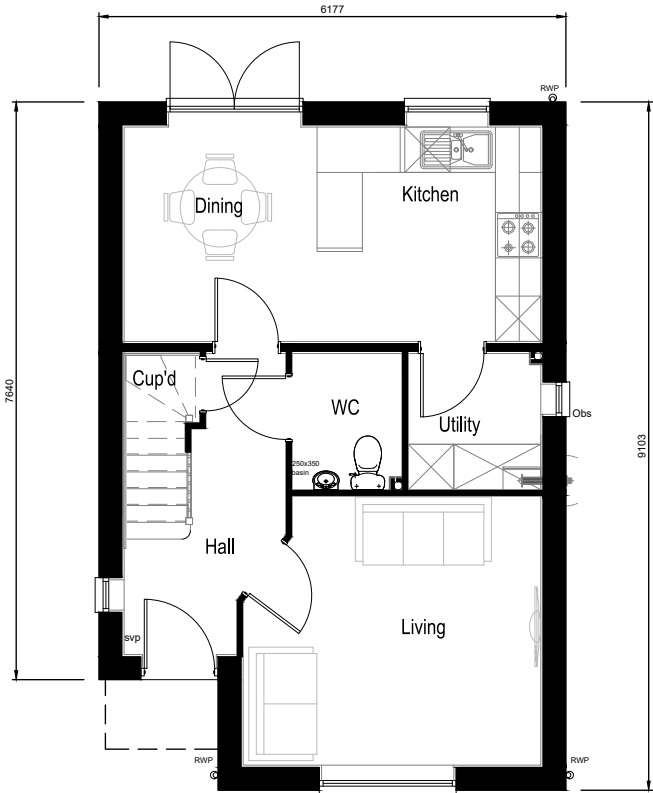

Ground Floor Plan

scale 1:100

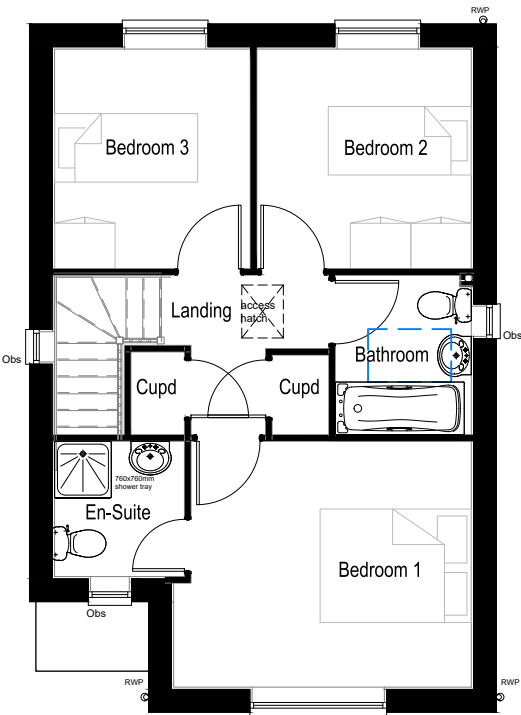

First Floor Plan



Scale
1:100

-	-	-
-	-	-
A	Plot numbering updated.	12.10.21
Rev		Date
 PERSIMMON Together, we make a home Persimmon Homes Thames Valley Persimmon House, Knoll Road, Camberley, Surrey GU15 3TQ Tel: 01276 808080		
Site: Phase 5 Littlehampton		Date: Dec. 2020
		Scale: 1:100 @ A3
		Drq No: 546-PL-CS-SHE-P1
Drawing Title: Sherwood - Floor Plans		
Drawing Status: SUBMITTED		Drawn by: VW
		Checked by: RC
		Rev: A