



Plots:
35 - AS
87 - OP
122 - OP
149 - AS

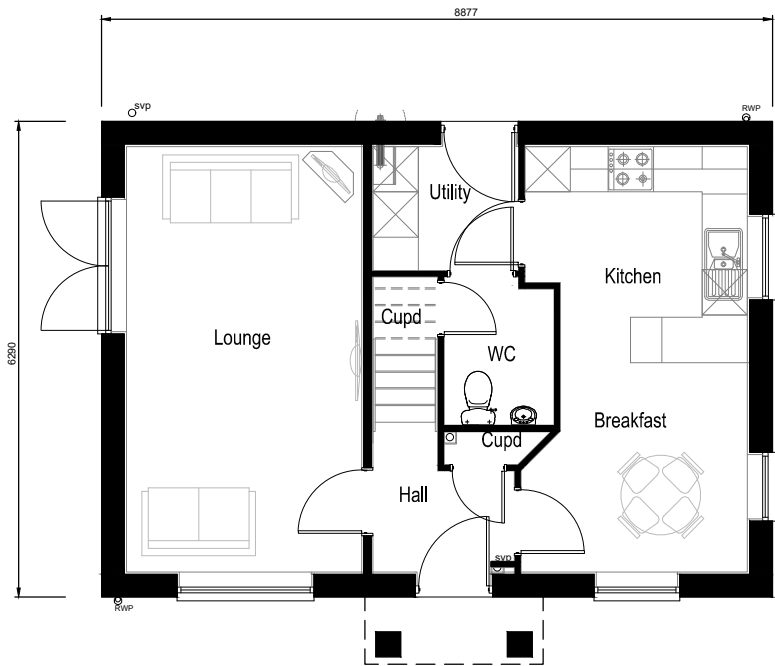

Ground Floor Plan

scale 1:100

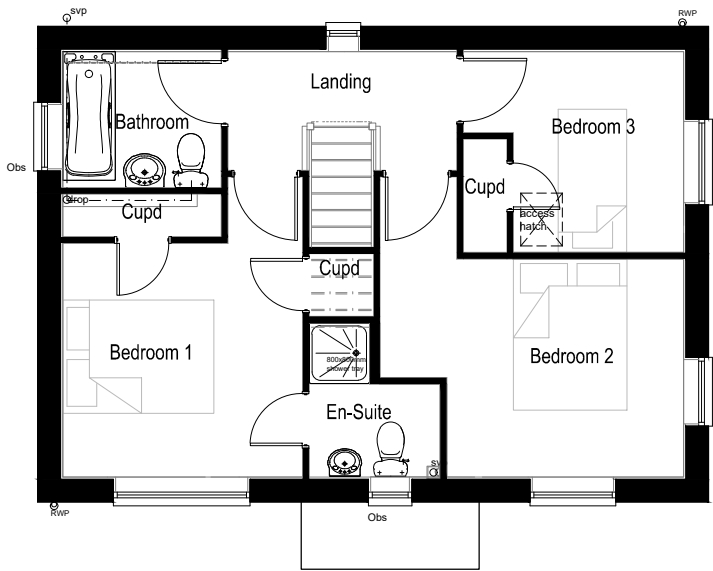

First Floor Plan



Scale
1:100

-	-	-
-	-	-
A	Plot numbering updated.	12.10.21
Rev		Date



Persimmon Homes Thames Valley
Persimmon House, Knoll Road,
Camberley, Surrey GU15 3TQ
Tel: 01276 808080

Site:
**Phase 5
Littlehampton**

Date:
Dec. 2020

Scale:
1:100 @ A3

Dwg No:
546-PL-CW-CHAC-P1

Drawing Title:
Charnwood Cr.- Floor Plan

Drawing Status:
SUBMITTED

Drawn by:
VW

Checked by:
RC

Rev:
A