



Plot:
1

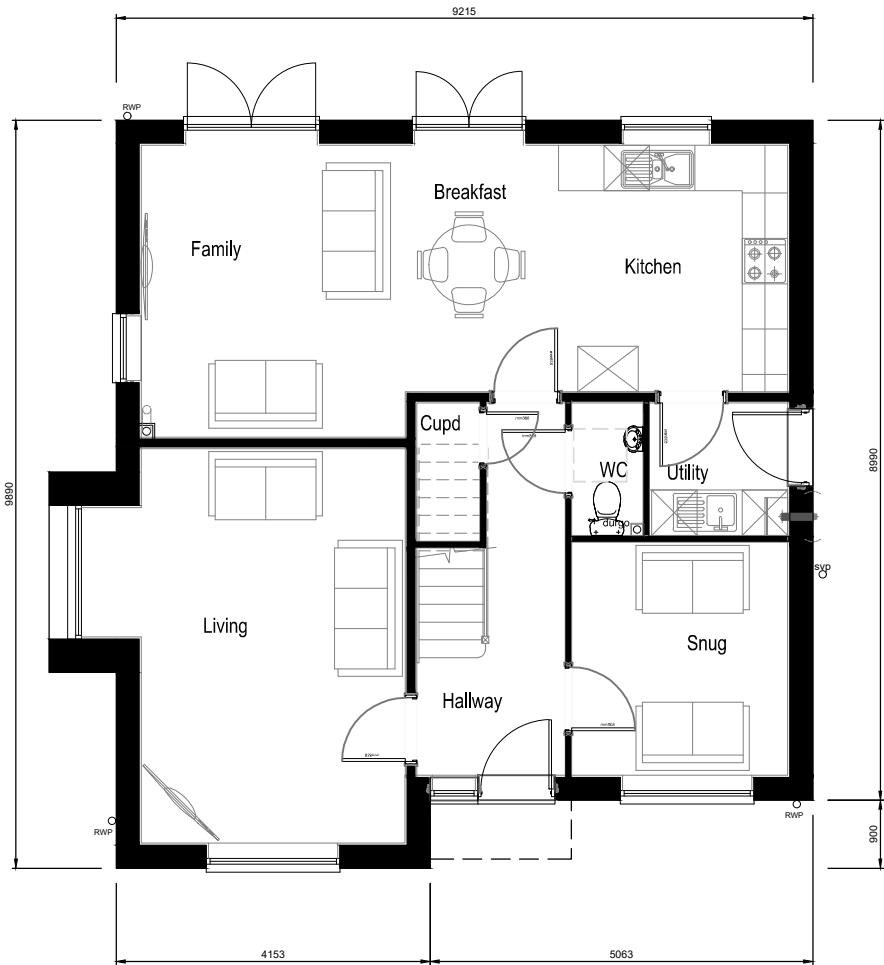

Ground Floor Plan

scale 1:100

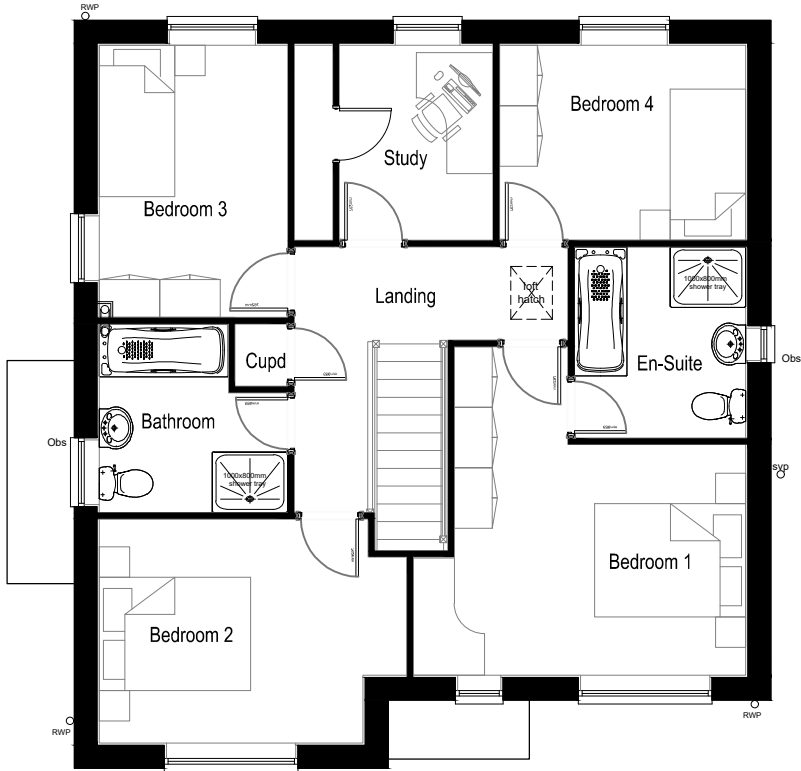

First Floor Plan



Scale
1:100

Rev		Date
-	-	-
-	-	-
-	-	-



Persimmon Homes Thames Valley
Persimmon House, Knoll Road,
Camberley, Surrey GU15 3TQ
Tel: 01276 808080

Site:
Phase 5
Littlehampton

Date:
Dec. 2020

Scale:
1:100 @ A3

Drg No:
546-PL-CW-MAR-P2

Drawing Title:
Marylebone - Floor Plan

Drawing Status:
SUBMITTED

Drawn by:
VW

Checked by:
RC

Rev: