



Plots:
39 - AS
40 - OP

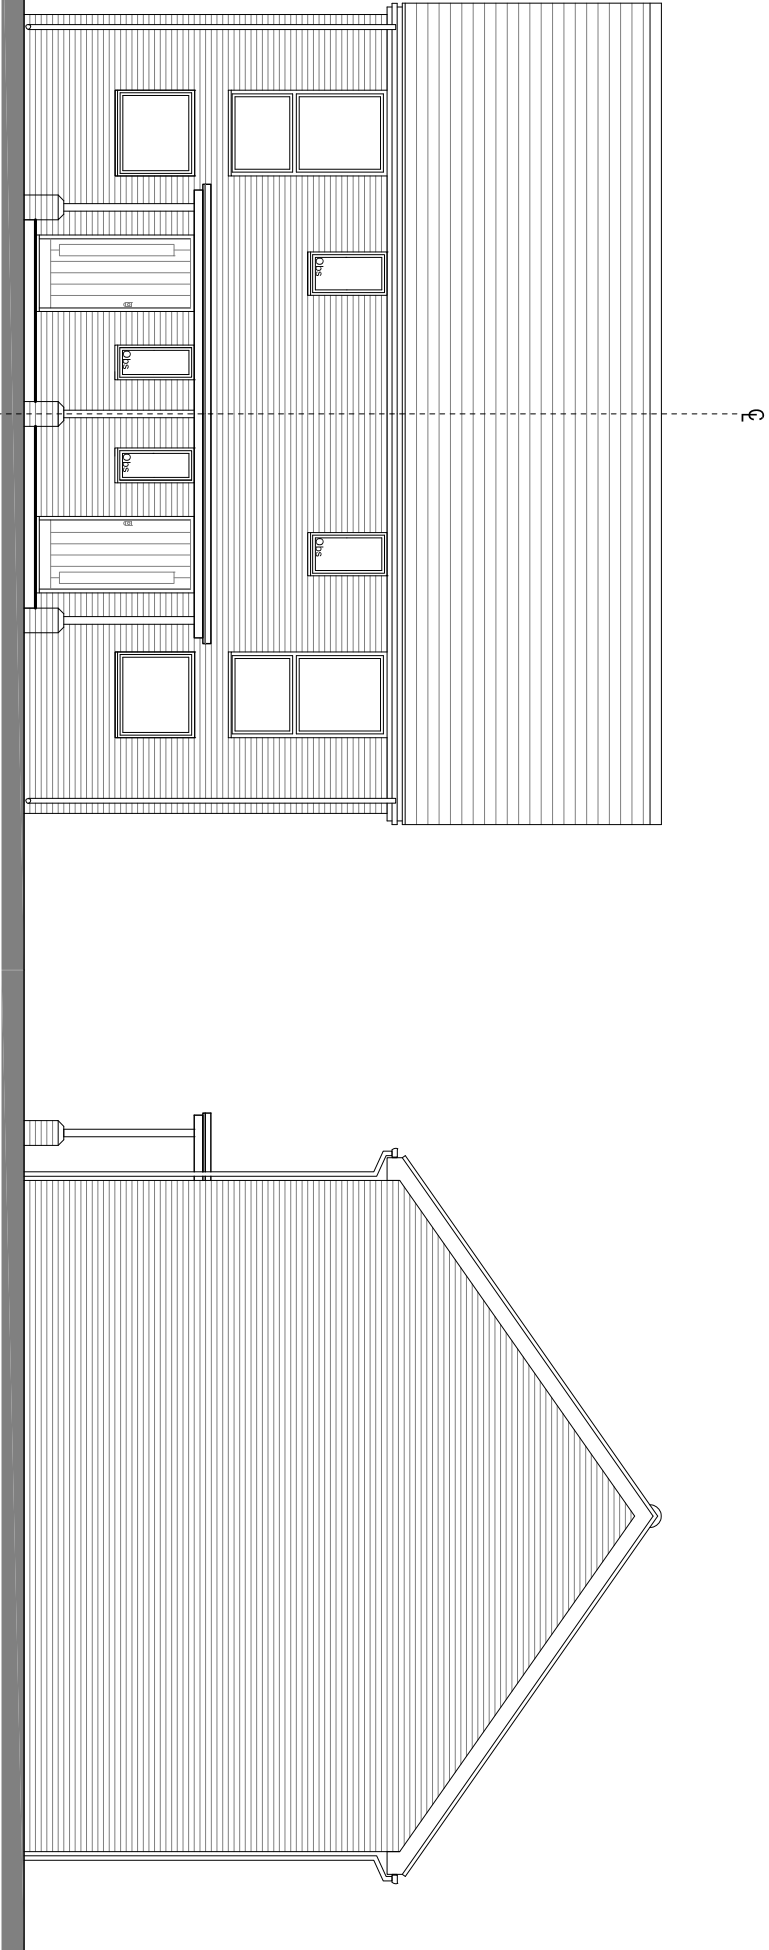


Front Elevation

Obs - Obscured Glazing

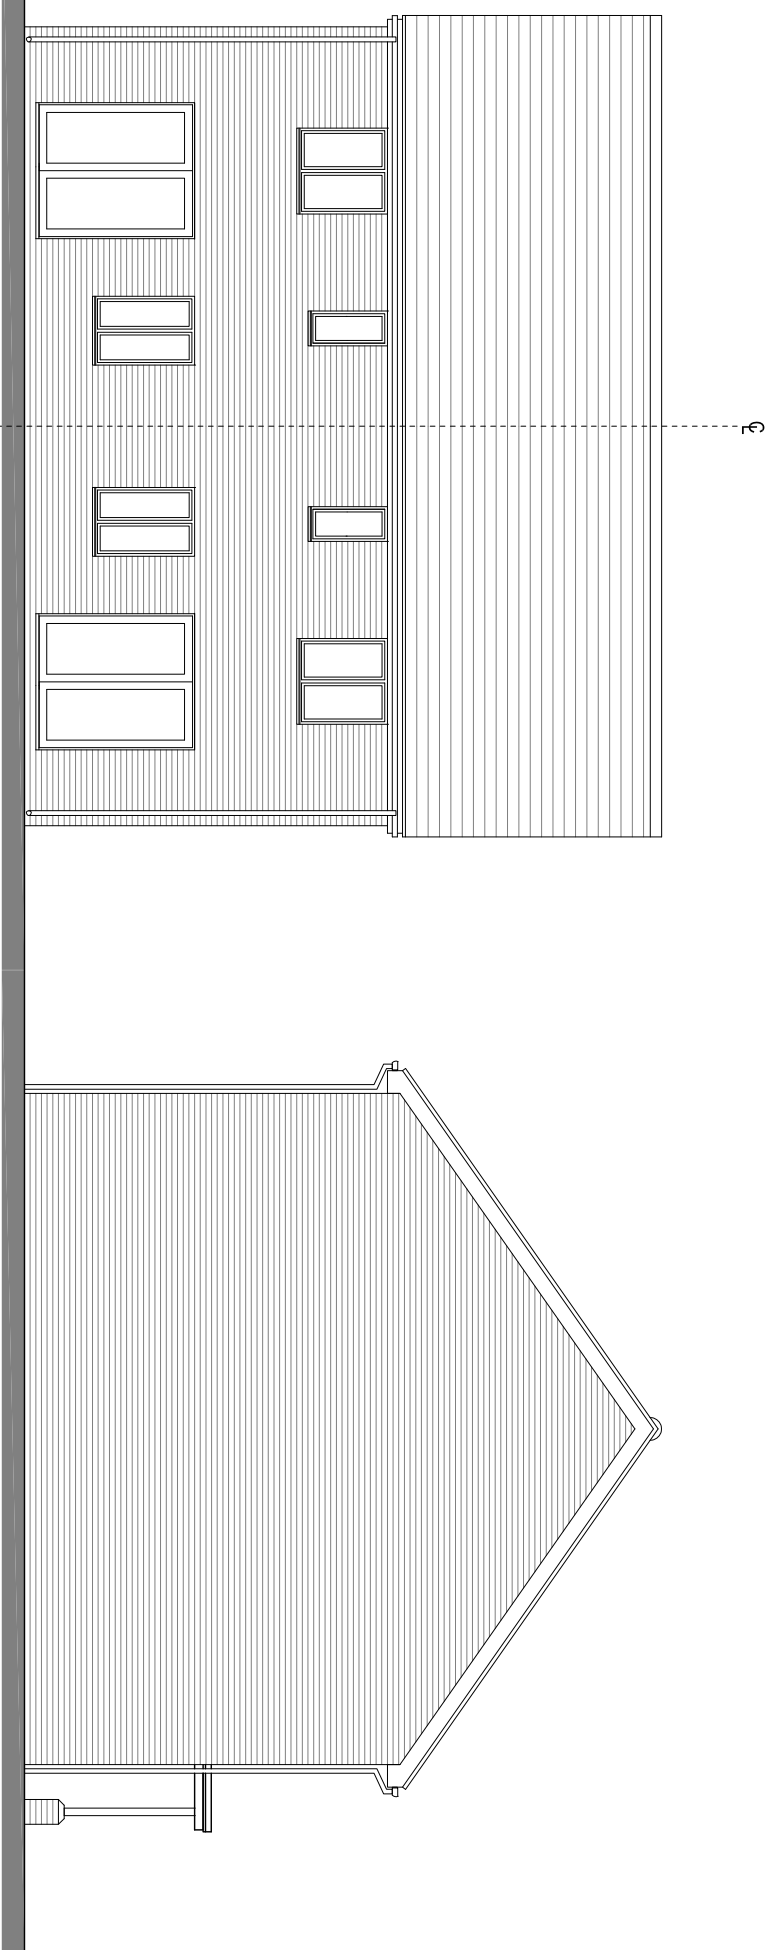

Rear Elevation

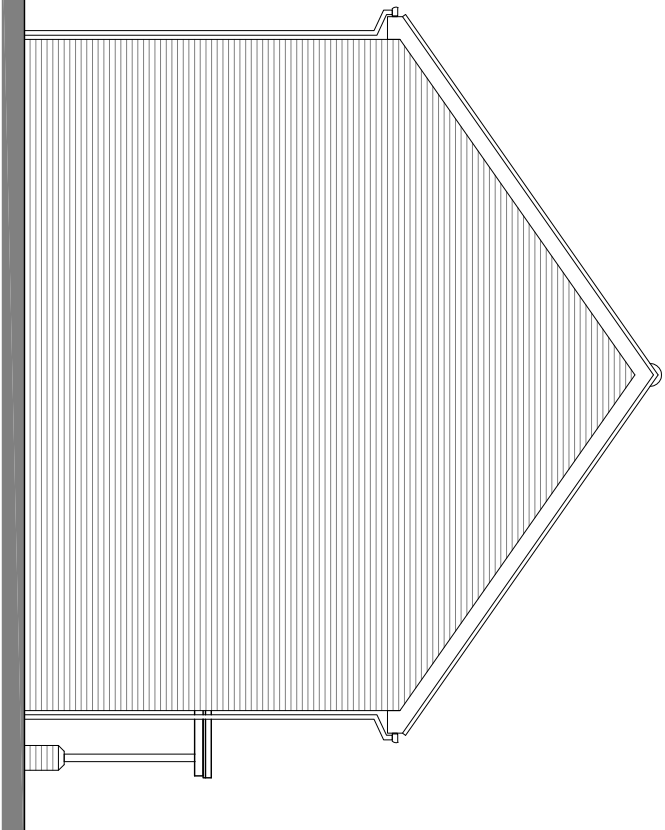

Side Elevation



Scale
1:100

-	-
-	-
-	-
Rev	Date

**PERSIMMON**
Together, we make a home

Persimmon Homes Thames Valley
Persimmon House, King's Road,
Canterbury, Surrey, CT1 3TQ
Tel: 01273 808080

Site:	Date:
Phase 5	Dec. 2020
Littlehampton	Scale:
	1:100 @ A3
	Dwg No:
	546-PL-CV-WAR-E1

Drawing Title:		
Wareham - Elevations		
Drawing Status:	Drawn by: Checked by:	
SUBMITTED	VW	RC
	Rev:	-