



- Plots:
51-52 - AS
65-66 - AS
84-85 - OP
169-170 - AS
177-178 - OP
231-232 - AS
235-236 - OP

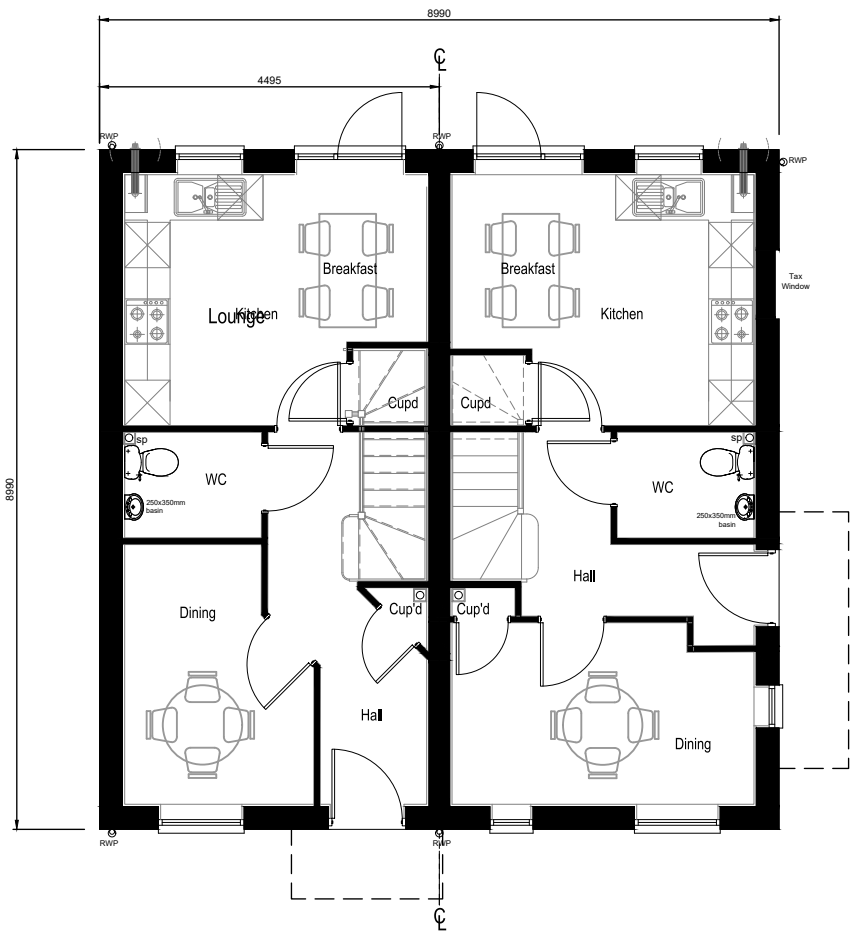


Ground Floor Plan

scale 1:100

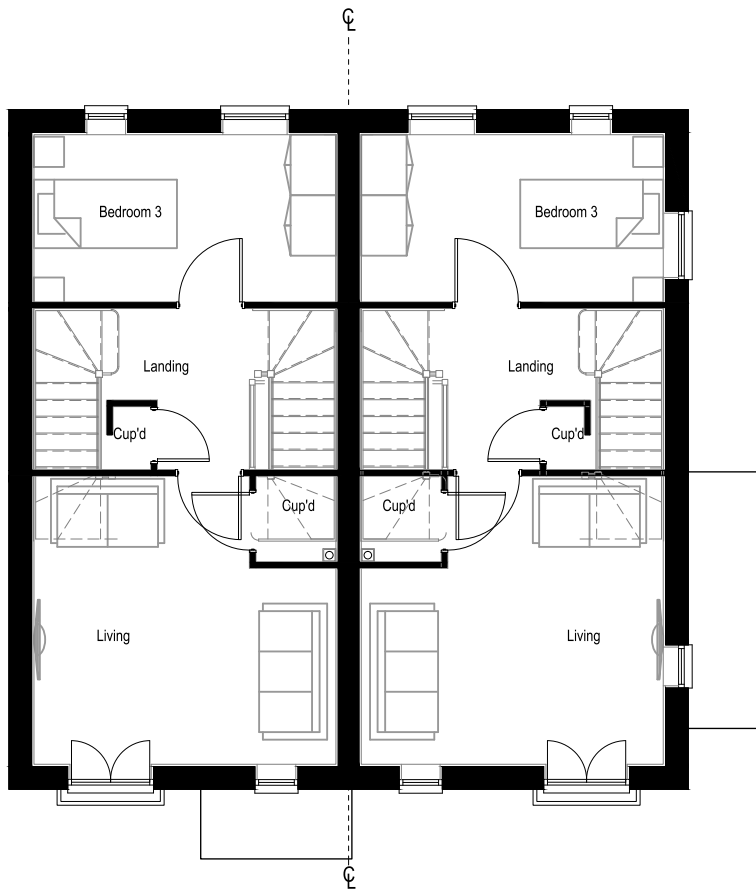

First Floor Plan

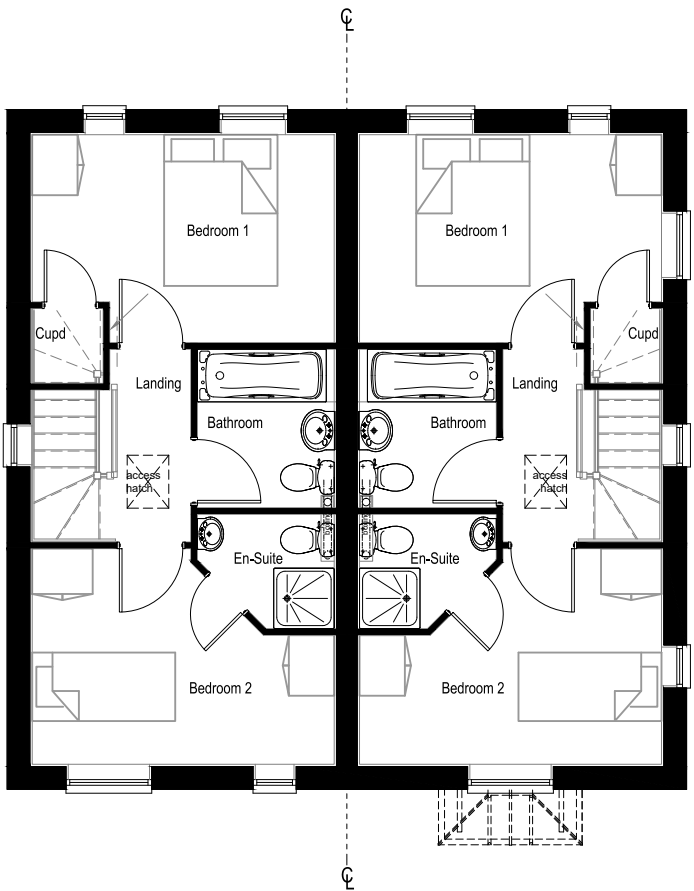

Second Floor Plan



Scale
1:100

-	-	-
-	-	-
A	Plot numbering updated.	12.10.21
Rev		Date
 PERSIMMON Together, we make a home Persimmon Homes Thames Valley Persimmon House, Knoll Road, Camberley, Surrey GU15 3TQ Tel: 01276 808080		
Site: Phase 5 Littlehampton		Date: Dec. 2020
		Scale: 1:100 @ A3
		Dwg No: 546-PL-GE-ASH-P1
Drawing Title: Ashtown - Floor Plans		
Drawing Status: SUBMITTED		Drawn by: VW
		Checked by: RC
		Rev: A