




Plots:
11 - AS
253 - OP

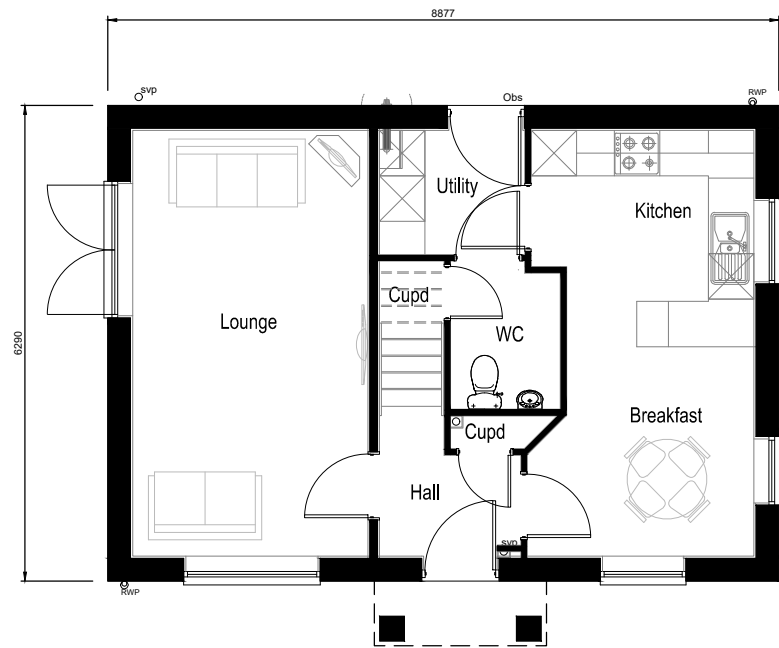

Ground Floor Plan

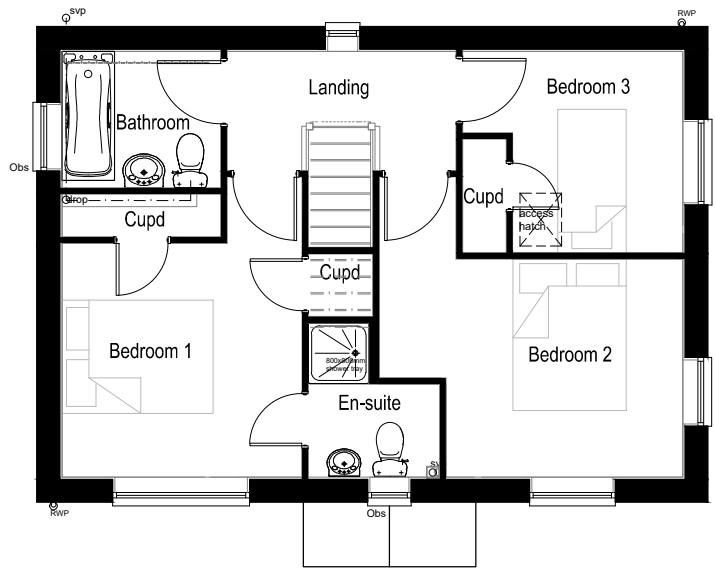

First Floor Plan

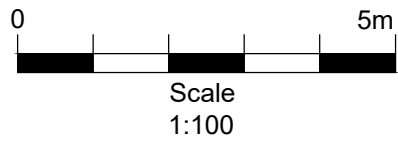

-	-	-
-	-	-
A	Plot numbering updated.	12.10.21
Rev		Date

**PERSIMMON**
Together, we make a home

Persimmon Homes Thames Valley
Persimmon House, Knoll Road,
Camberley, Surrey GU15 3TQ
Tel: 01276 808080

Site: Phase 5 Littlehampton	Date: Dec. 2020
	Scale: 1:100 @ A3
	Dwg No: 546-PL-GE-CHAC-P1

Drawing Title:
Charnwood Cnr - Floor Plan

Drawing Status: SUBMITTED	Drawn by: VW	Checked by: RC
	Rev: A	