




Plots:  
12 - AS  
252 - OP

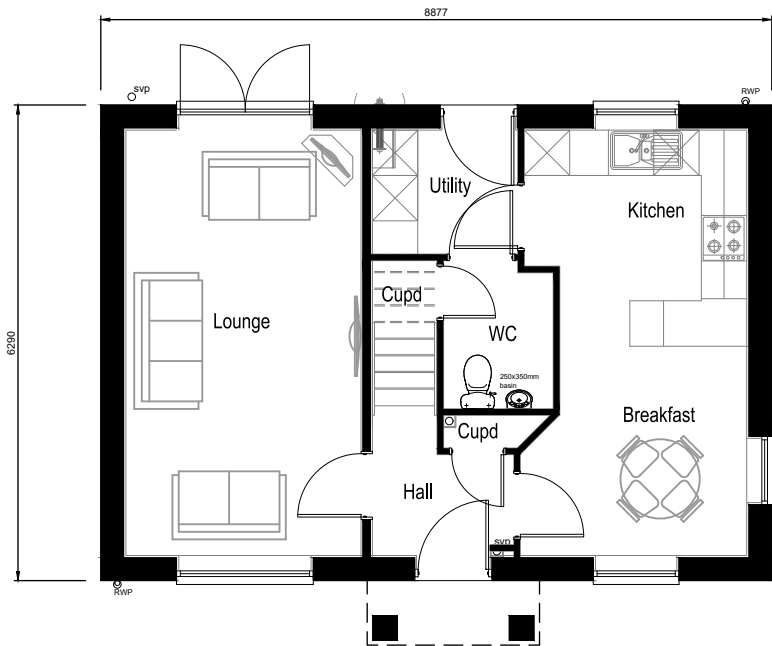

Ground Floor Plan  
scale 1:100

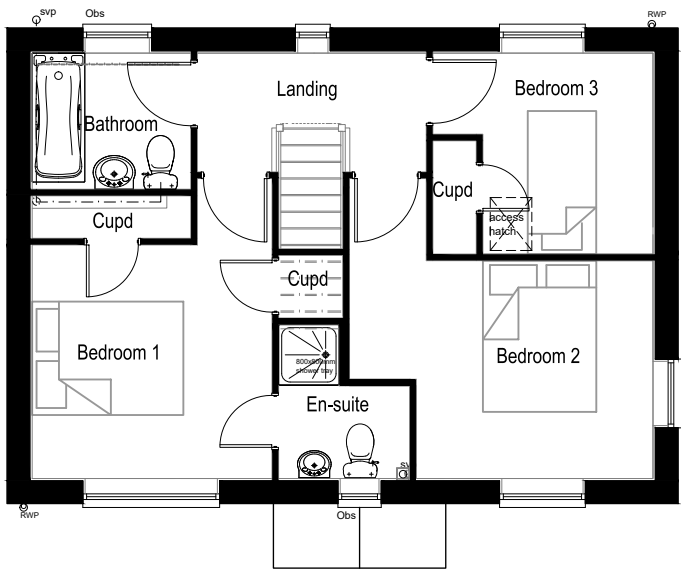

First Floor Plan

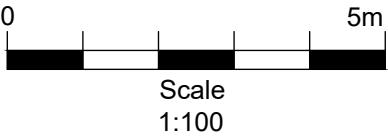

|   |                         |                             |
|---|-------------------------|-----------------------------|
| -   | -                       | -                           |
| -   | -                       | -                           |
| A   | Plot numbering updated. | 12.10.21                    |
| Rev   |                         | Date                        |
| <div><div></div><div><div>PERSIMMON</div><div>Together, we make a home</div></div></div> <div><div>Persimmon Homes Thames Valley</div><div>Persimmon House, Knoll Road,</div><div>Camberley, Surrey GU15 3TQ</div><div>Tel: 01276 808080</div></div> |                         |                             |
| Site:<br>Phase 5<br>Littlehampton   |                         | Date:<br>Dec. 2020          |
|   |                         | Scale:<br>1:100 @ A3        |
|   |                         | Dwg No:<br>546-PL-GE-CHA-P1 |
| Drawing Title:<br>Charnwood - Floor Plans   |                         |                             |
| Drawing Status:<br>SUBMITTED   |                         | Drawn by:<br>VW             |
|   |                         | Checked by:<br>RC           |
|   |                         | Rev:<br>A                   |