



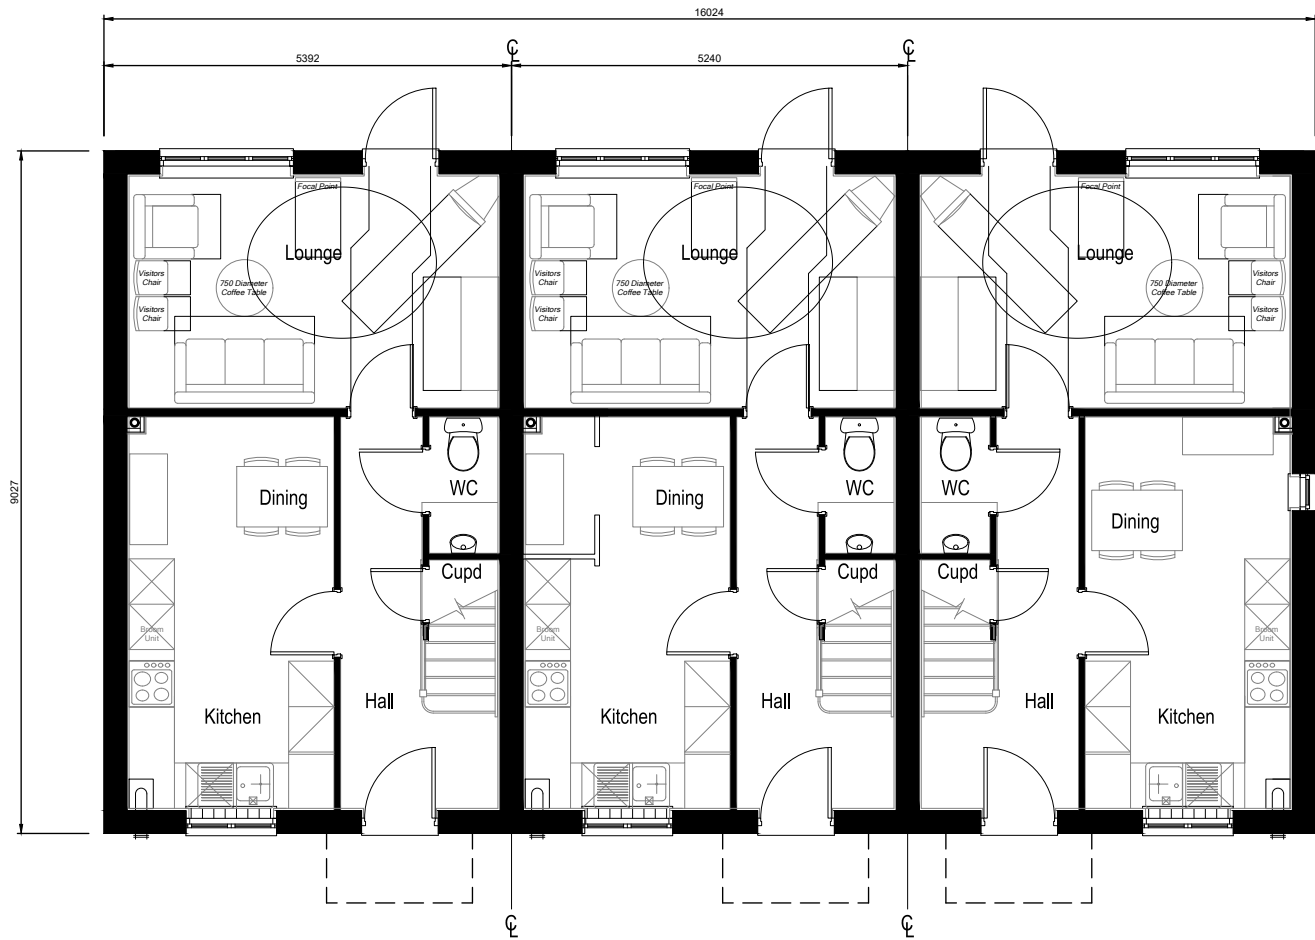

Ground Floor Plan

scale 1:100

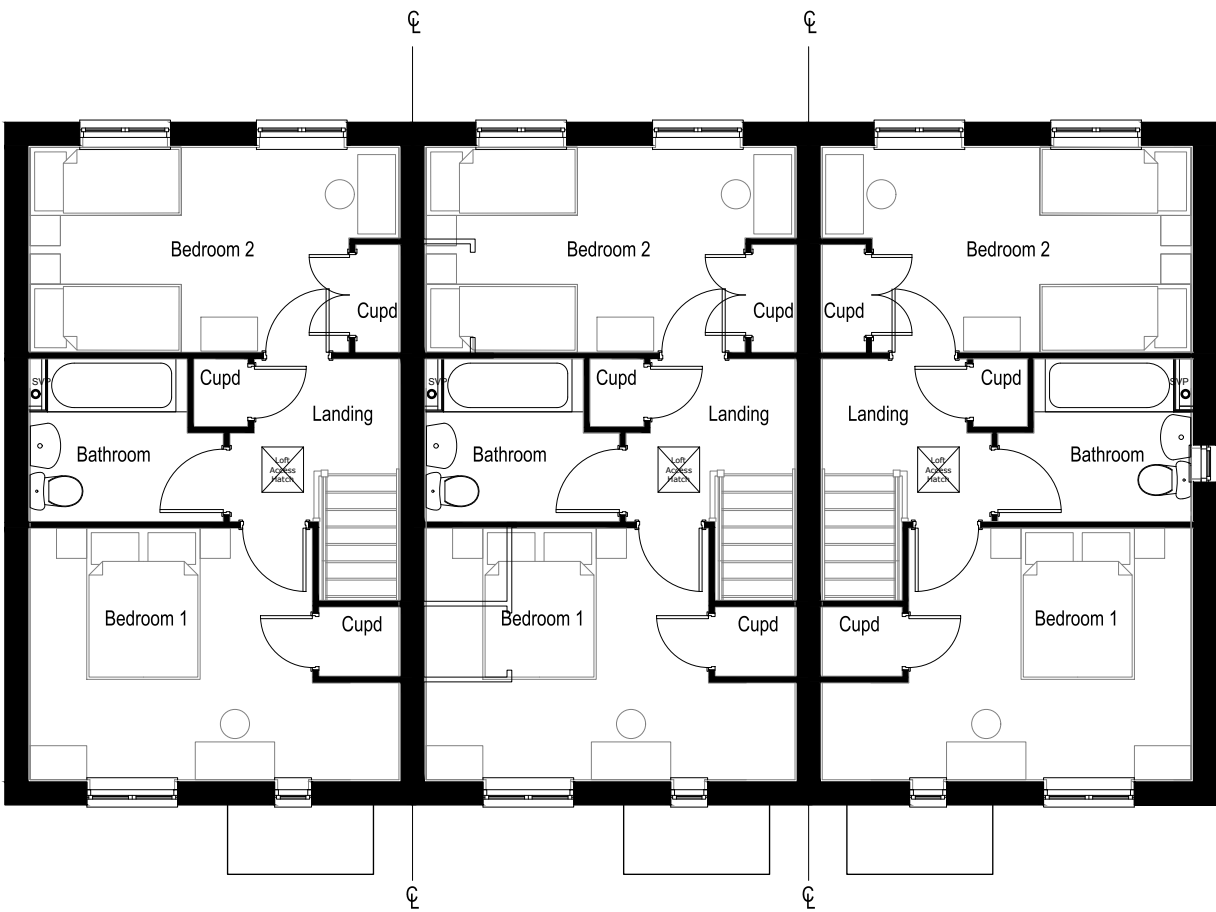

First Floor Plan

Plots:
92 - 94



Scale
1:100

-	-	-
-	-	-
A	Plot numbering updated.	12.10.21
Rev		Date



Persimmon Homes Thames Valley
Persimmon House, Knoll Road,
Camberley, Surrey GU15 3TQ
Tel: 01276 808080

Site:	Date:
Phase 5 Littlehampton	Dec. 2020
Scale:	1:100 @ A3
Drq No:	546-PL-GE-HA2420PT-P1

Drawing Title:
2420+ Corner Terrace-Floor Plan

Drawing Status:	Drawn by:	Checked by:
SUBMITTED	VW	RC
	Rev:	A