




Plots:
14 - AS
15 - OP

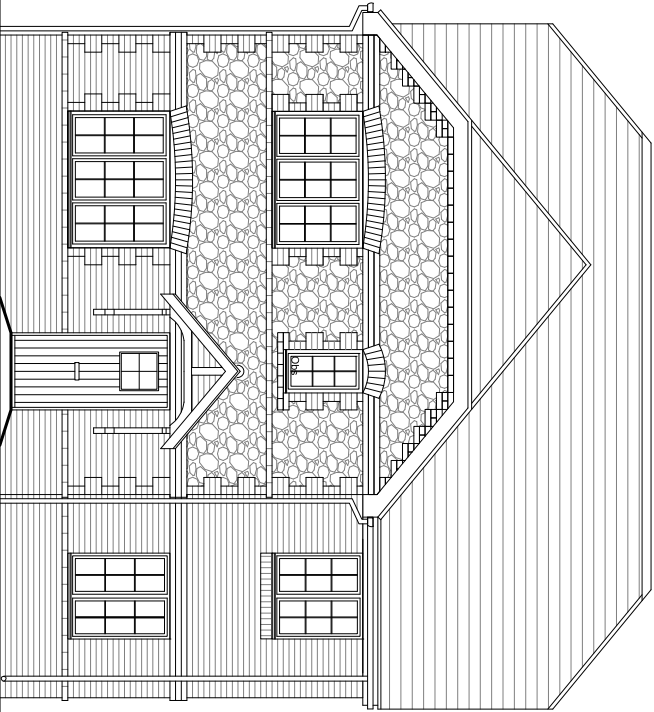


Front Elevation
Obs - Obscured Glazing

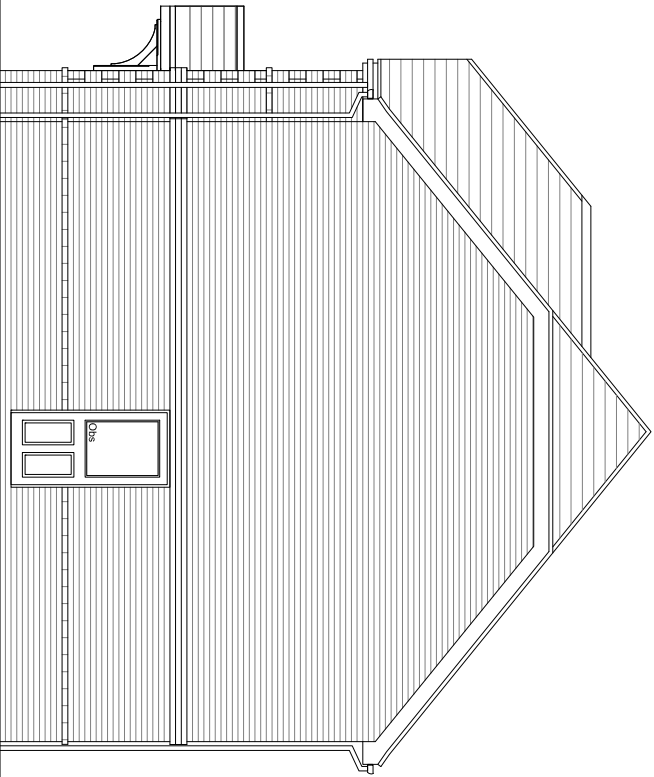

Side Elevation
Obs - Obscured Glazing

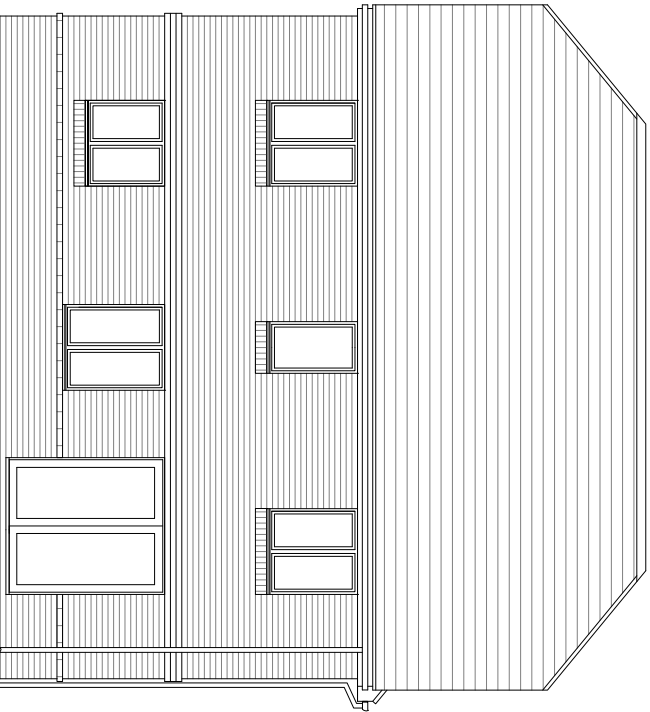

Rear Elevation
Obs - Obscured Glazing

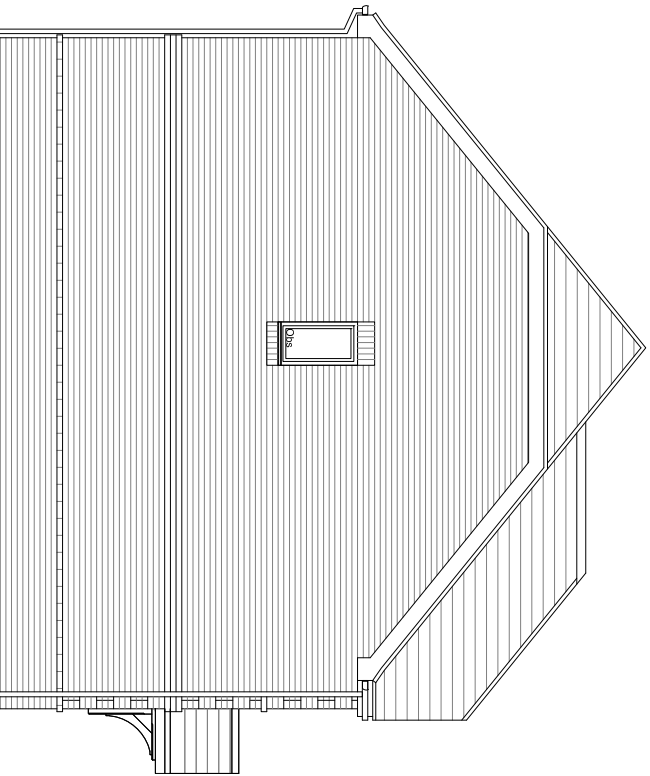

Side Elevation
Obs - Obscured Glazing



Scale
1:100

-	-
-	-
-	-
Rev	Date

**PERSIMMON**
Together, we make a home

Persimmon Homes Thames Valley
Persimmon House, Kent Road,
Cannock, Staffordshire ST10
TD, 01275 808080

Site: Phase 5 Littenhampton	Date: Dec. 2020
Scale: 1:100 @ A3	
Dwg No: 546-PL-GE-KIE-EL	

Drawing Title: Kielder - Elevations	
Drawing Status: SUBMITTED	Drawn by: VW
	Checked by: RC
Rev: -	