



Plots:
14 - AS
15 - OP

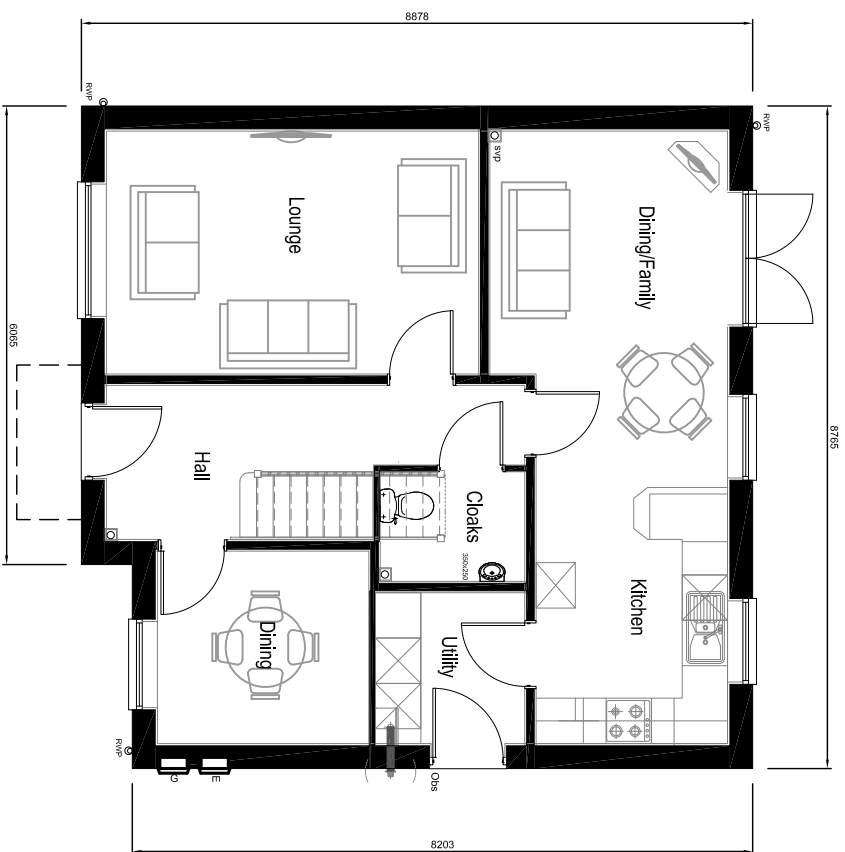


Ground Floor Plan

scale 1:100

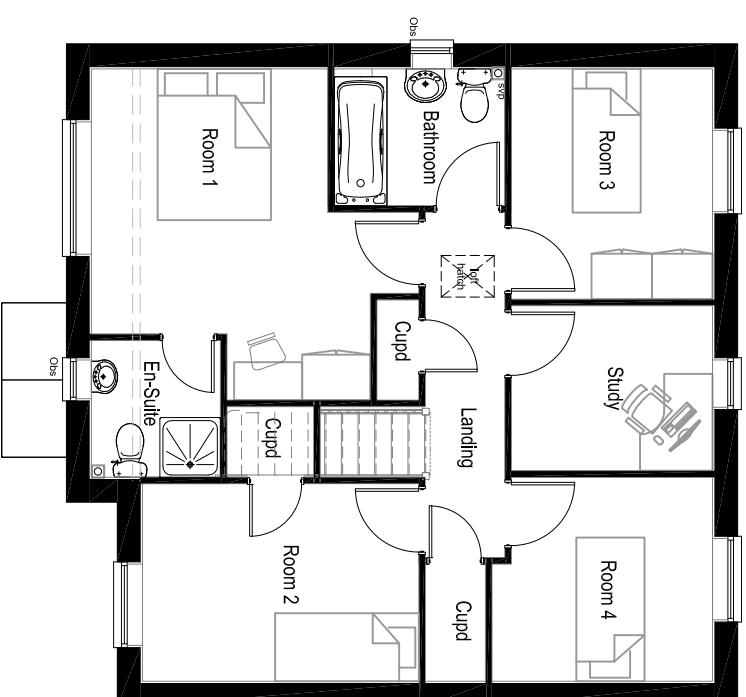

First Floor Plan

 

Rev		Date
1		
2		
3		



Together, we make a home

Persimmon Homes Thames Valley
Persimmon House, Knot Road,
Camberley, Surrey GU15 3TQ
Tel: 01276 808080

Site:
Phase 5
Littlehampton

Date: Dec. 2020

Scale:
1:100 @ A3

Drig No: 546-PL-GE-KIE-P1

Drawing Title:
Kielder - Floor Plans

Drawing Status:

Drawn by:	Checked by:
VW	RC

SUBMITTED