




Plots:
164 - 166
215 - 217

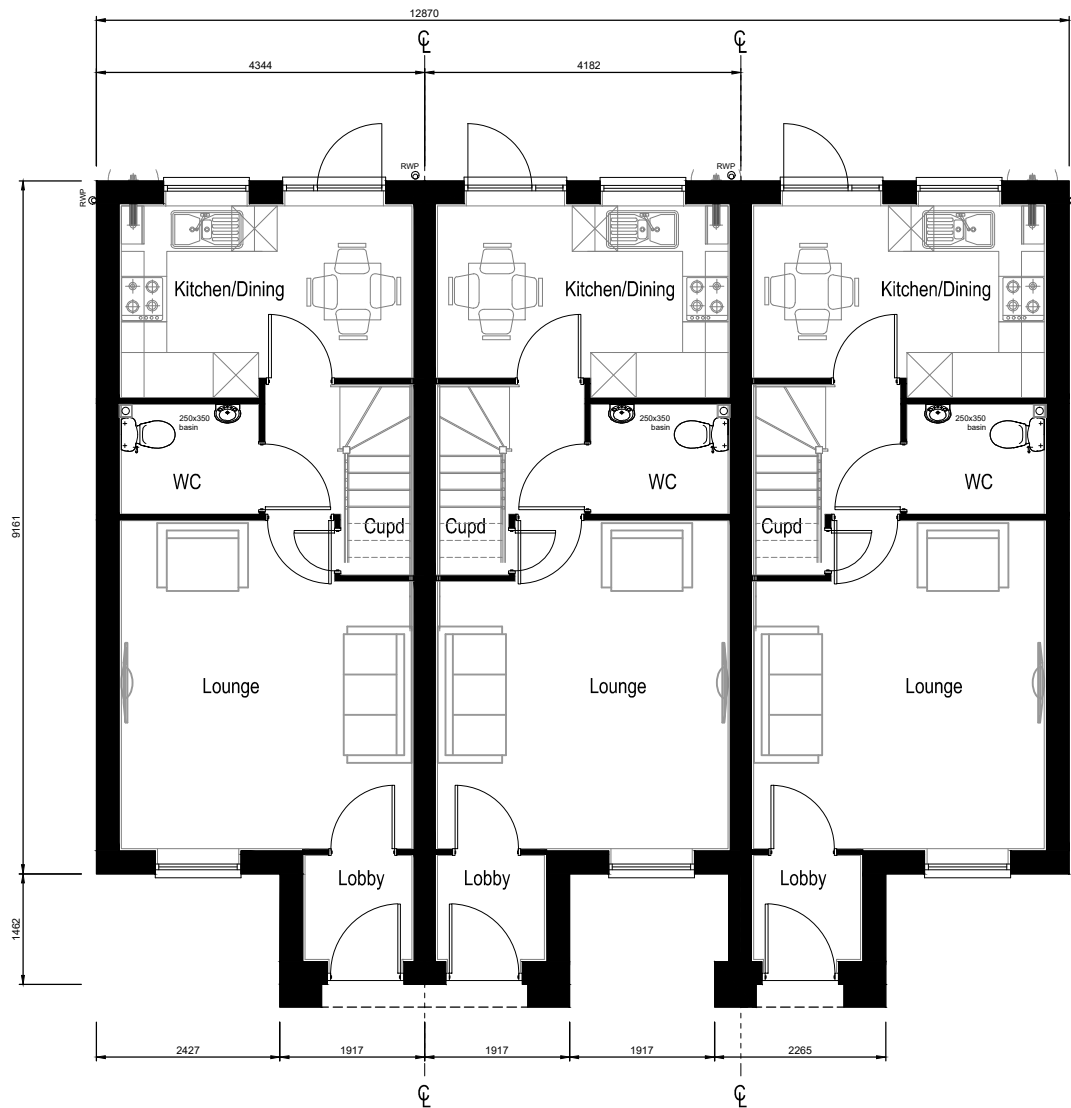

Ground Floor Plan
scale 1:100

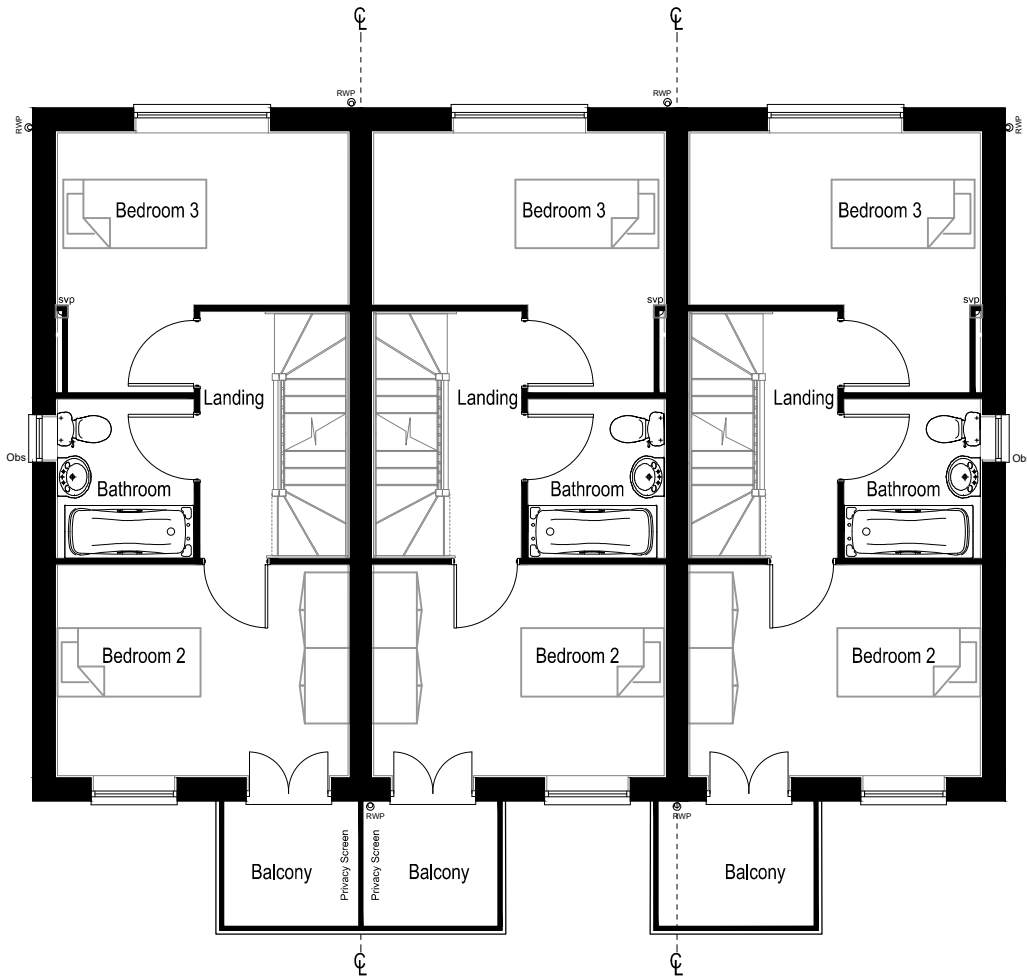

First Floor Plan

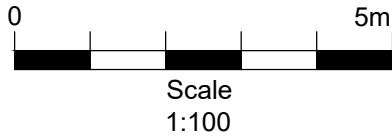

-	-	-
-	-	-
A	Plot numbering updated.	12.10.21
Rev		Date
 PERSIMMON Together, we make a home Persimmon Homes Thames Valley Persimmon House, Knoll Road, Camberley, Surrey GU15 3TQ Tel: 01276 808080		
Site: Phase 5 Littlehampton		Date: Dec. 2020
		Scale: 1:100 @ A3
		Dwg No: 546-PL-GE-SAU-P2
Drawing Title: Saunton - Ground+First Floor Plans		
Drawing Status: SUBMITTED		Drawn by: VW
		Checked by: RC
		Rev: A