


Plots:
185 - 188

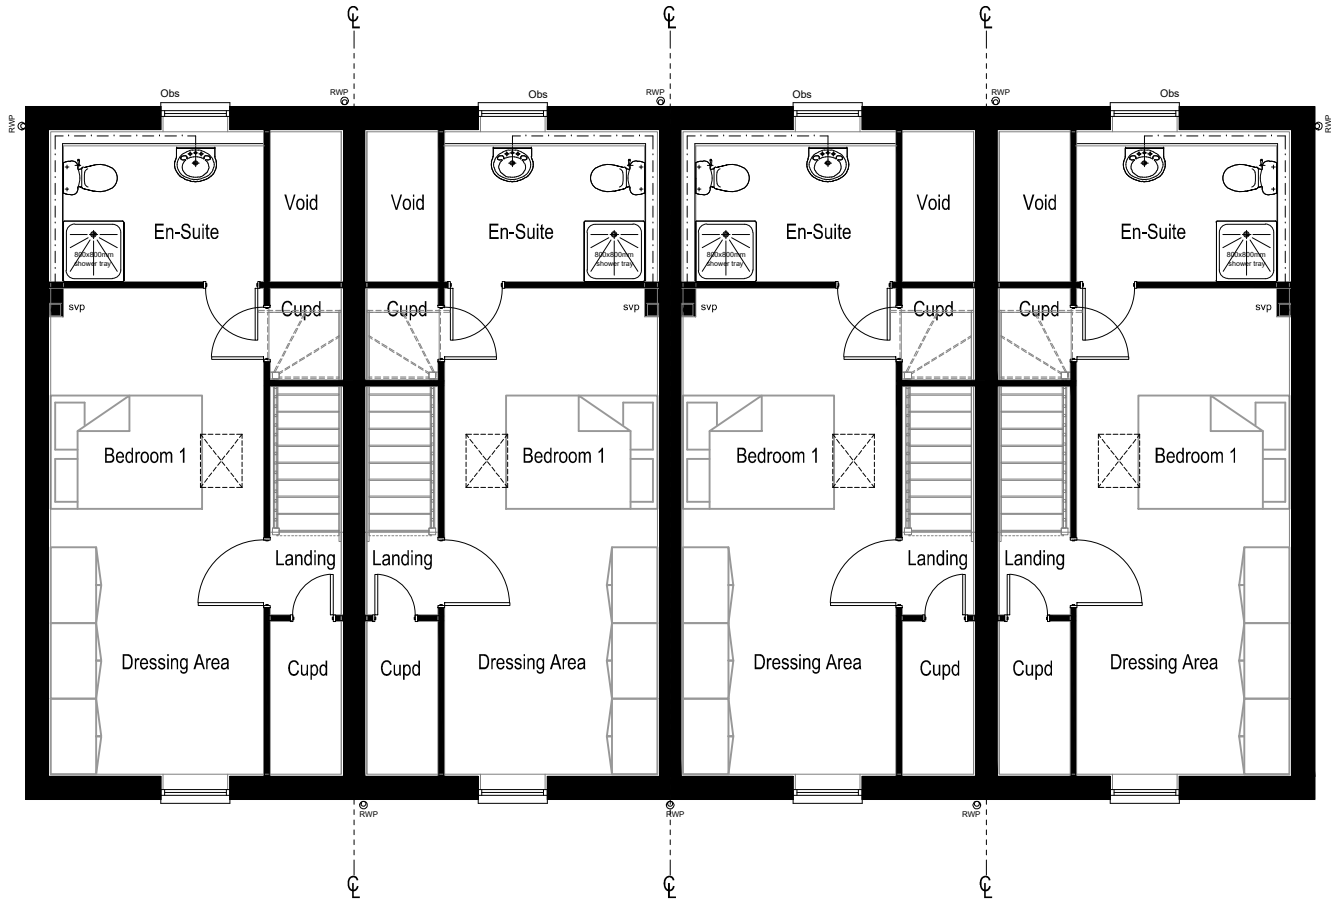

Second Floor Plan



Scale
1:100

-	-	-
-	-	-
A	Plot numbering updated.	12.10.21
Rev		Date



Persimmon Homes Thames Valley
Persimmon House, Knoll Road,
Camberley, Surrey GU15 3TQ
Tel: 01276 808080

Site: Phase 5 Littlehampton	Date: Dec. 2020
	Scale: 1:100 @ A3
	Dwg No: 546-PL-GE-SAU-P5

Drawing Title:
Saunton - Second Floor Plan

Drawing Status: SUBMITTED	Drawn by: VW	Checked by: RC
	Rev: A	