



Plots:  
67-68  
69-70  
71-72  
73-74  
233-234

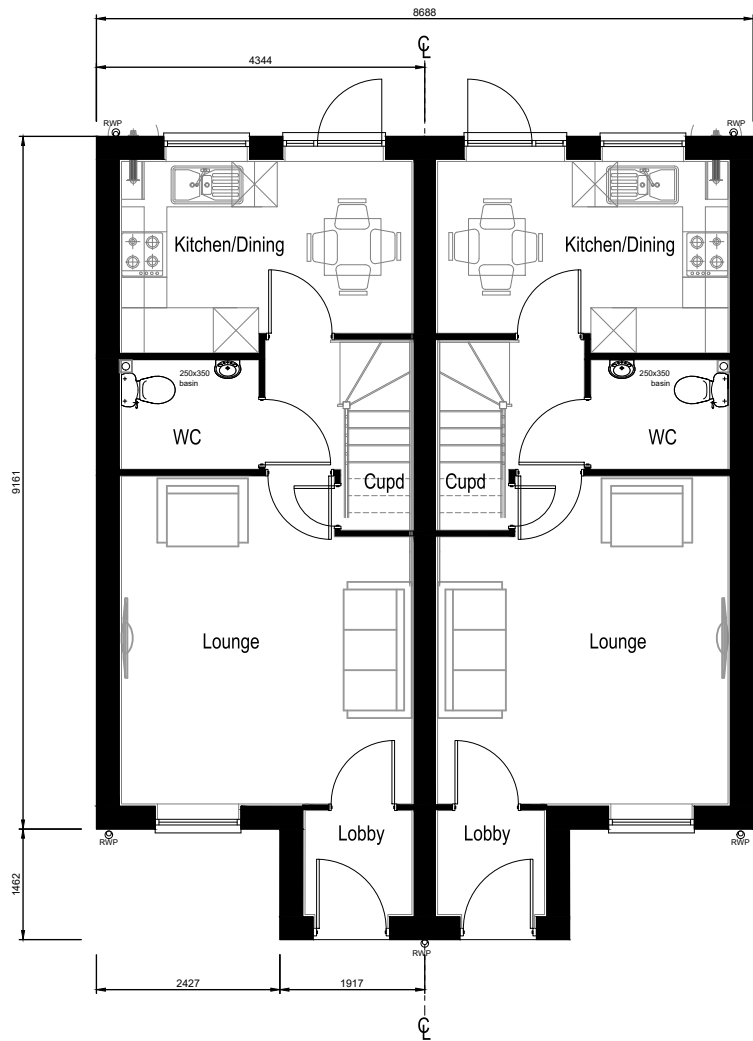


Ground Floor Plan

scale 1:100

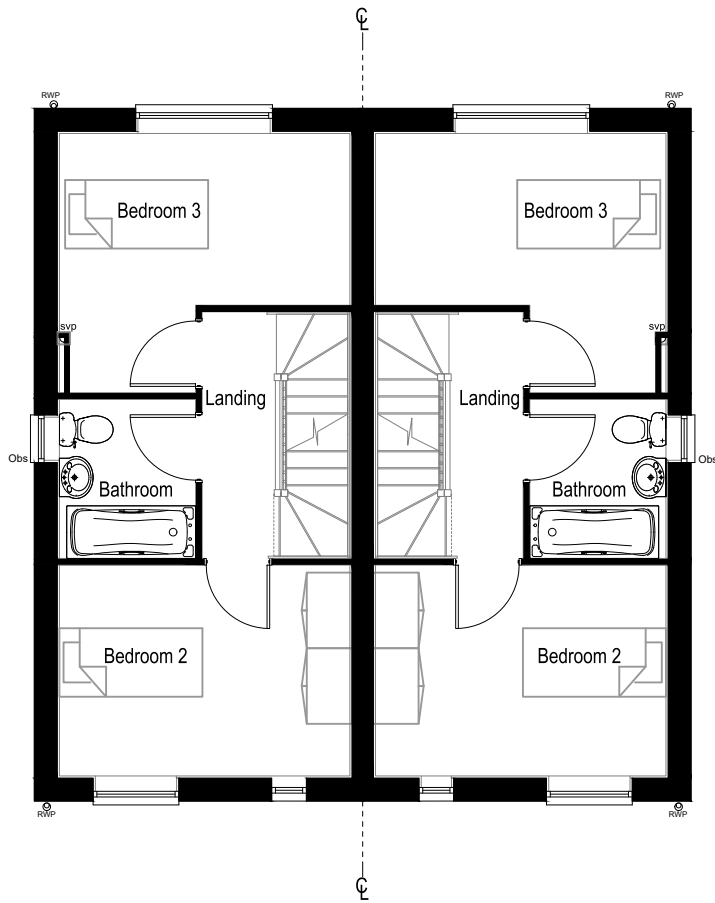

First Floor Plan

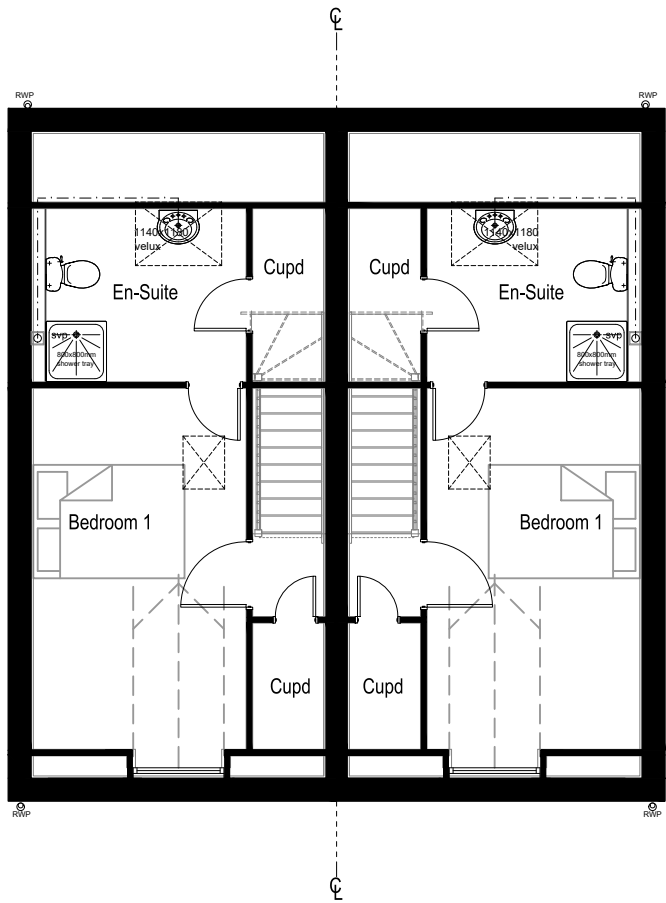

Second Floor Plan



Scale  
1:100

|   |                         |                             |
|---|-------------------------|-----------------------------|
| -   | -                       | -                           |
| -   | -                       | -                           |
| A   | Plot numbering updated. | 12.10.21                    |
| Rev   |                         | Date                        |
|  <b>PERSIMMON</b><br>Together, we make a home<br><b>Persimmon Homes Thames Valley</b><br>Persimmon House, Knoll Road,<br>Camberley, Surrey GU15 3TQ<br>Tel: 01276 808080 |                         |                             |
| Site:<br><b>Phase 5<br/>Littlehampton</b>   |                         | Date:<br>Dec. 2020          |
|   |                         | Scale:<br>1:100 @ A3        |
|   |                         | Dwg No:<br>546-PL-GE-SAU-P6 |
| Drawing Title:<br><b>Saunton - Floor Plans</b>   |                         |                             |
| Drawing Status:<br><b>SUBMITTED</b>   |                         | Drawn by:<br>VW             |
|   |                         | Checked by:<br>RC           |
|   |                         | Rev:<br>A                   |