




Front Elevation

Obs - Obscured Glazing
Plot 247

Plot 246

Plot 245

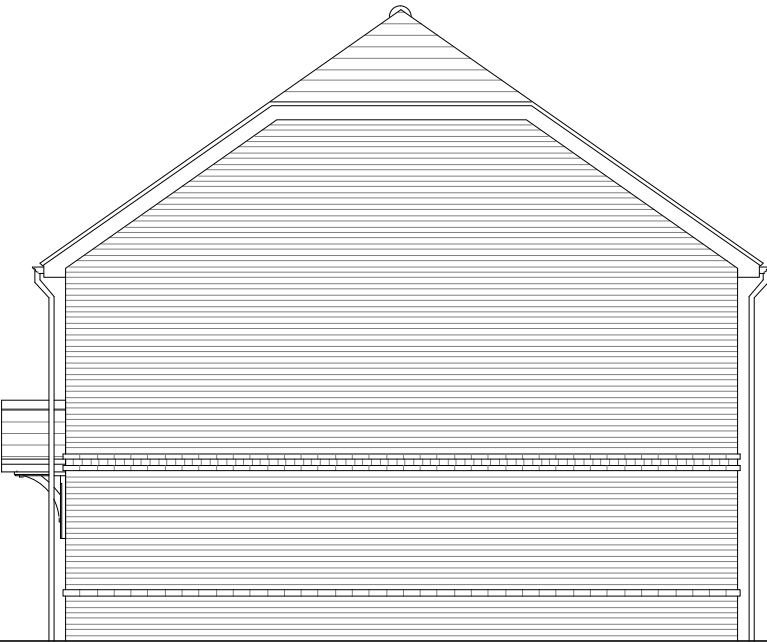

Side Elevation

Plot 245




Rear Elevation

Plot 245

Plot 246

Plot 247

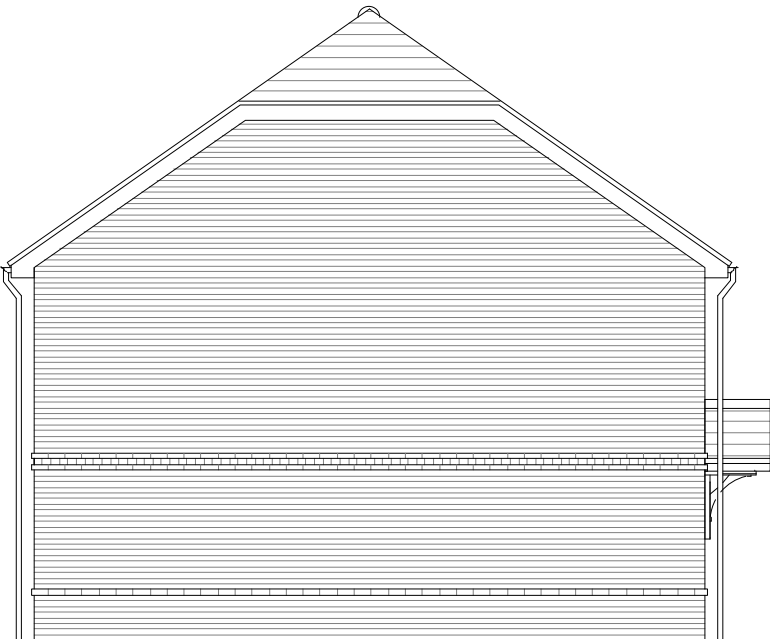

Side Elevation

Plot 247

Plots:
245 - AS
246 - AS
247 - AS



Scale
1:100

-	-	-
-	-	-
A	Plot numbering updated.	12.10.21
Rev		Date

**PERSIMMON**
Together, we make a home

Persimmon Homes Thames Valley
Persimmon House, Knoll Road,
Camberley, Surrey GU15 3TQ
Tel: 01276 808080

Site: Phase 5 Littlehampton	Date: Dec. 2020
	Scale: 1:100 @ A3
	Drg No: 546-PL-GE-WAR-E2

Drawing Title:
Wareham - Elevations

Drawing Status: SUBMITTED	Drawn by: VW	Checked by: RC
	Rev: A	