



Plots:
18 - AS
220 - AS
248 - AS
257 - OP

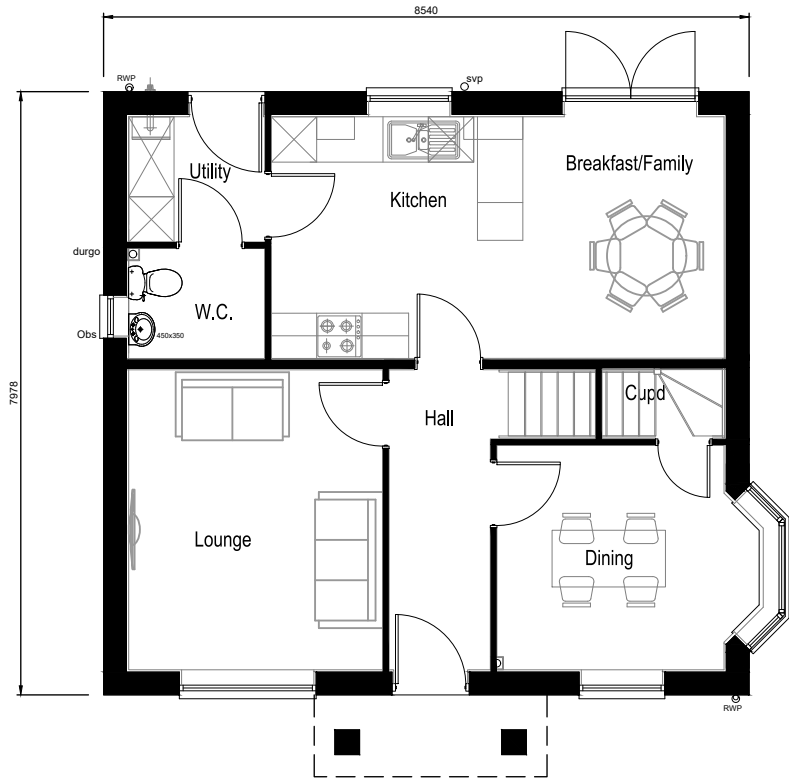

Ground Floor Plan

scale 1:100

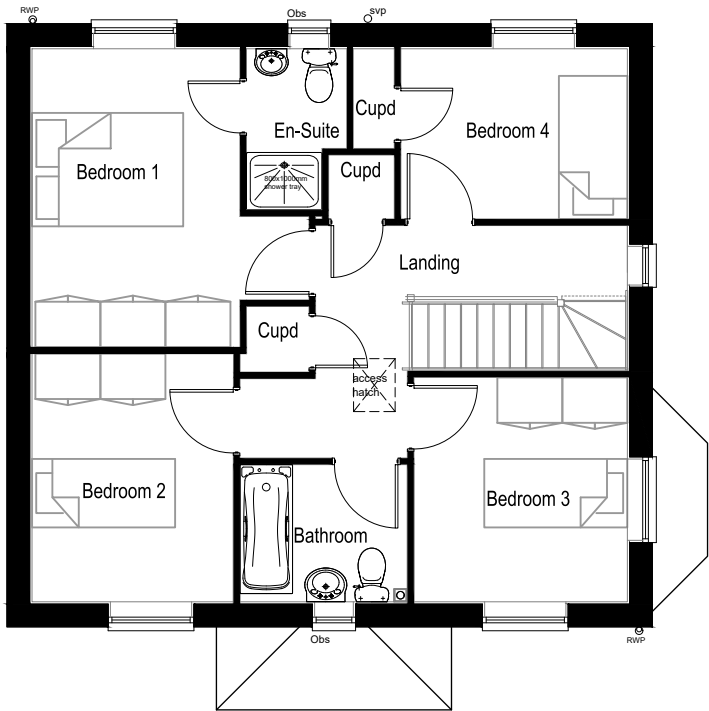

First Floor Plan



Scale
1:100

-	-	-
-	-	-
A	Plot numbering updated.	12.10.21
Rev		Date



Persimmon Homes Thames Valley
Persimmon House, Knoll Road,
Camberley, Surrey GU15 3TQ
Tel: 01276 808080

Site:	Date:
Phase 5 Littlehampton	Dec. 2020
Scale:	1:100 @ A3
Dwg No:	546-PL-GE-WHIB-P1

Drawing Title:
Whiteleaf Bay - Floor Plans

Drawing Status:	Drawn by:	Checked by:
SUBMITTED	VW	RC
	Rev:	A