



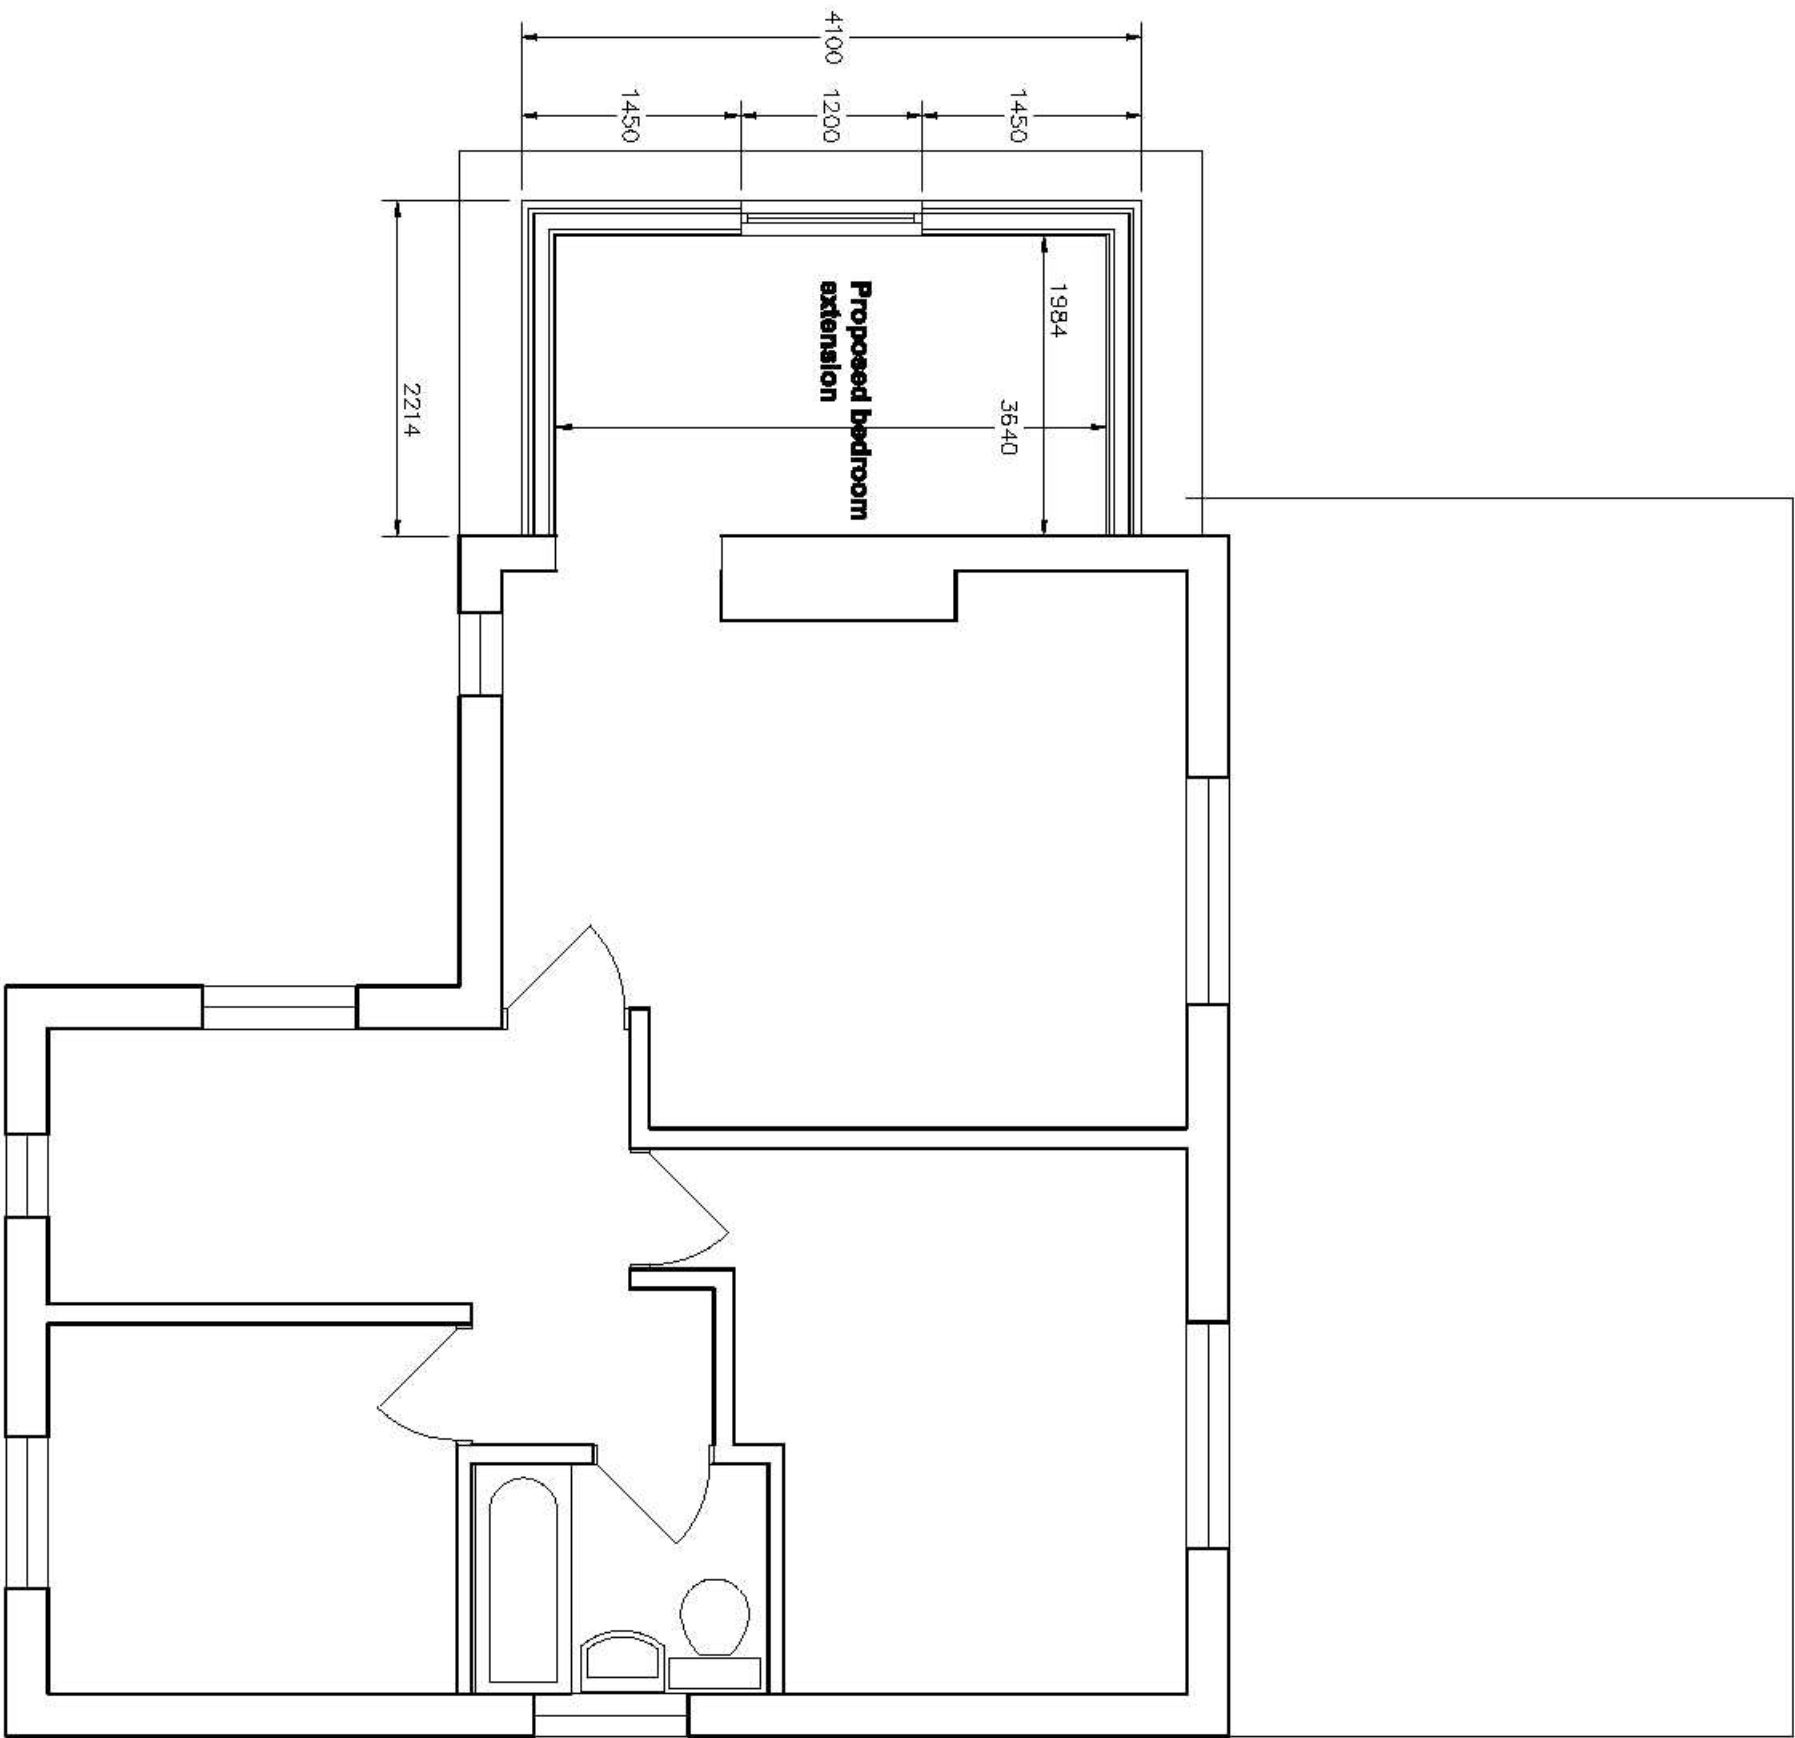

Proposed first floor plan

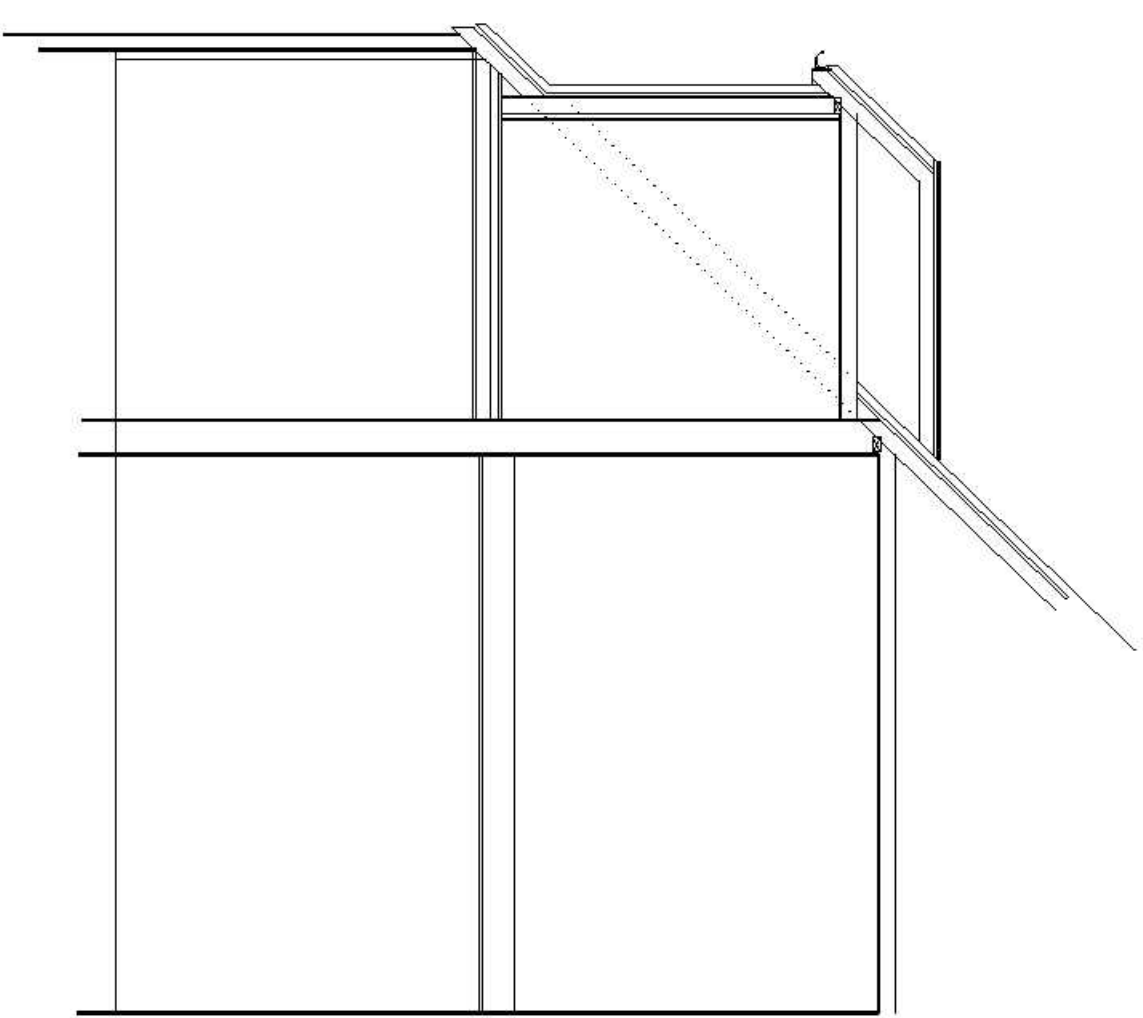

Proposed section

Amendments: -

Byceson Shaw Associates <i>Surveyors and Designers</i> 2 Wellenley Court, Fitzalan Road, Littlehampton, West Sussex BN17 5YW Tel. & Fax 01903 734381 Mobile: 07889 651301 E-mail: bycesonshaw@btinternet.com	
Project: Proposed first floor extension; 1 Meadow Way, Littlehampton BN17 6BW	
Drawing: Plan and section	
For: Mr. & Mrs. Latham	
Drawn: PKS	Date: June 2008
Scales: 1:50	No: 846/01/02
To scale when printed on A3	