



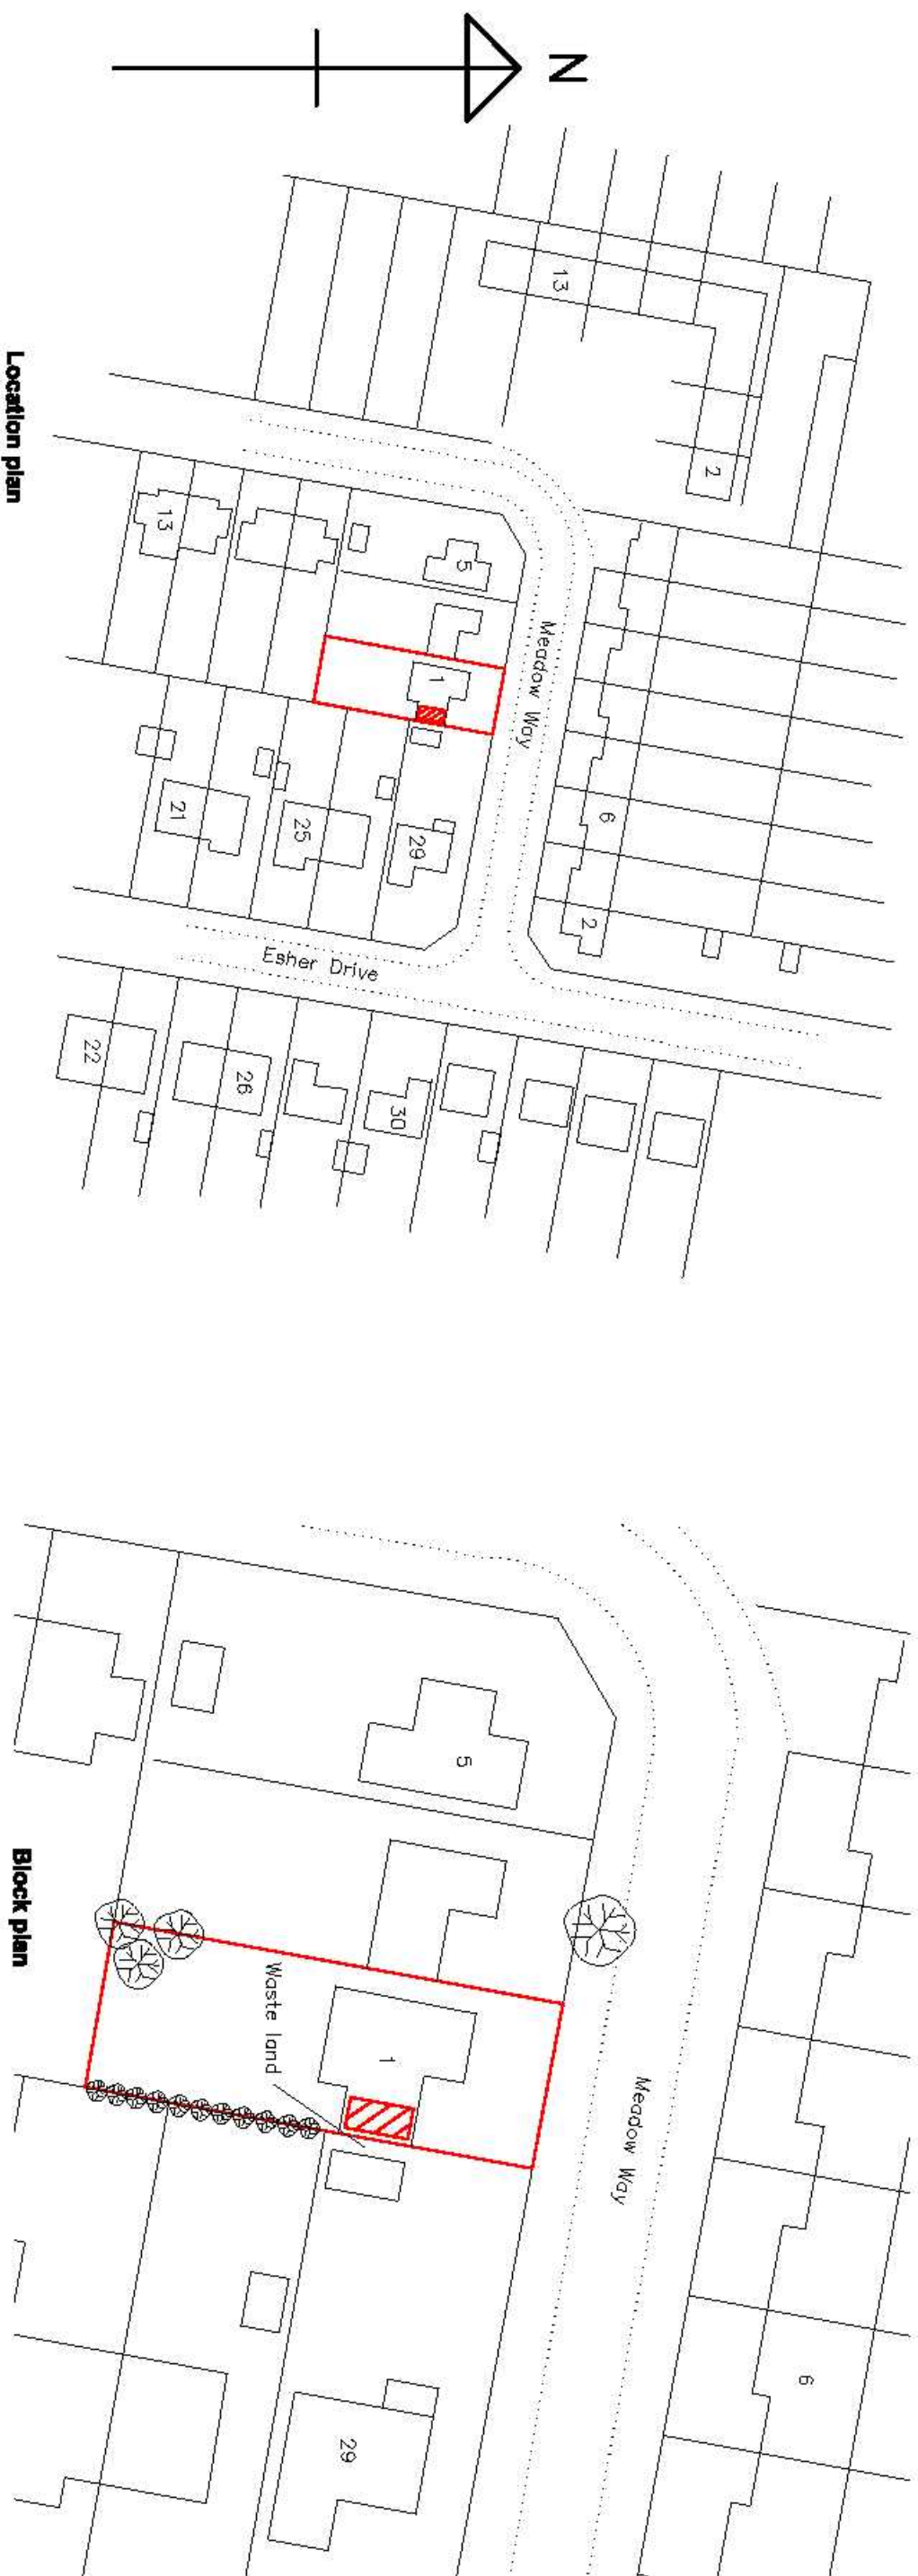

Location plan

Block plan

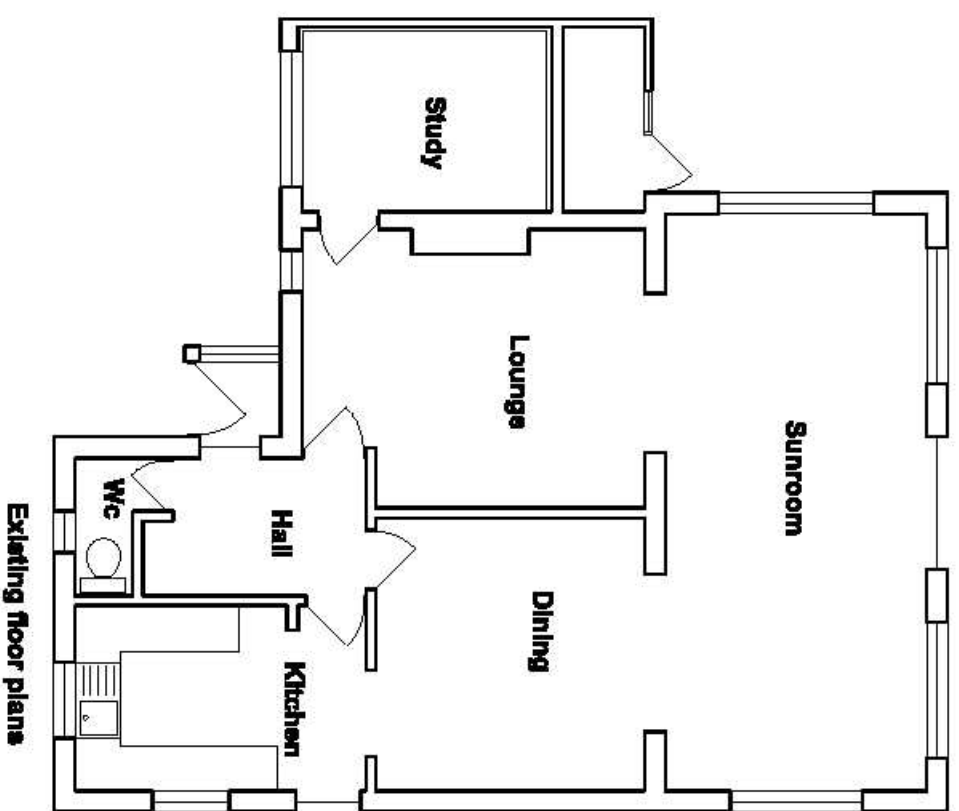

Existing floor plans

Amendments: –

<i>Bryceson Shaw Associates</i> <i>Surveyors and Designers</i>			
2 Walleley Court, Fitzalan Road, Littlehampton, West Sussex BN17 5YW Tel. & Fax 01903 734381 Mobile: 07889 651301 E-mail: brycesonshaw@btinternet.com			
Project: Proposed first floor extension; 1 Meadow Way, Littlehampton BN17 6BW			
Drawing: Existing plans			
For: Mr. & Mrs. Latham			
Drawn:	PKS	Date:	June 2008
Scales:	1:100 1:500 1:1250	No:	846/01/D3
To scale when printed on A3			