




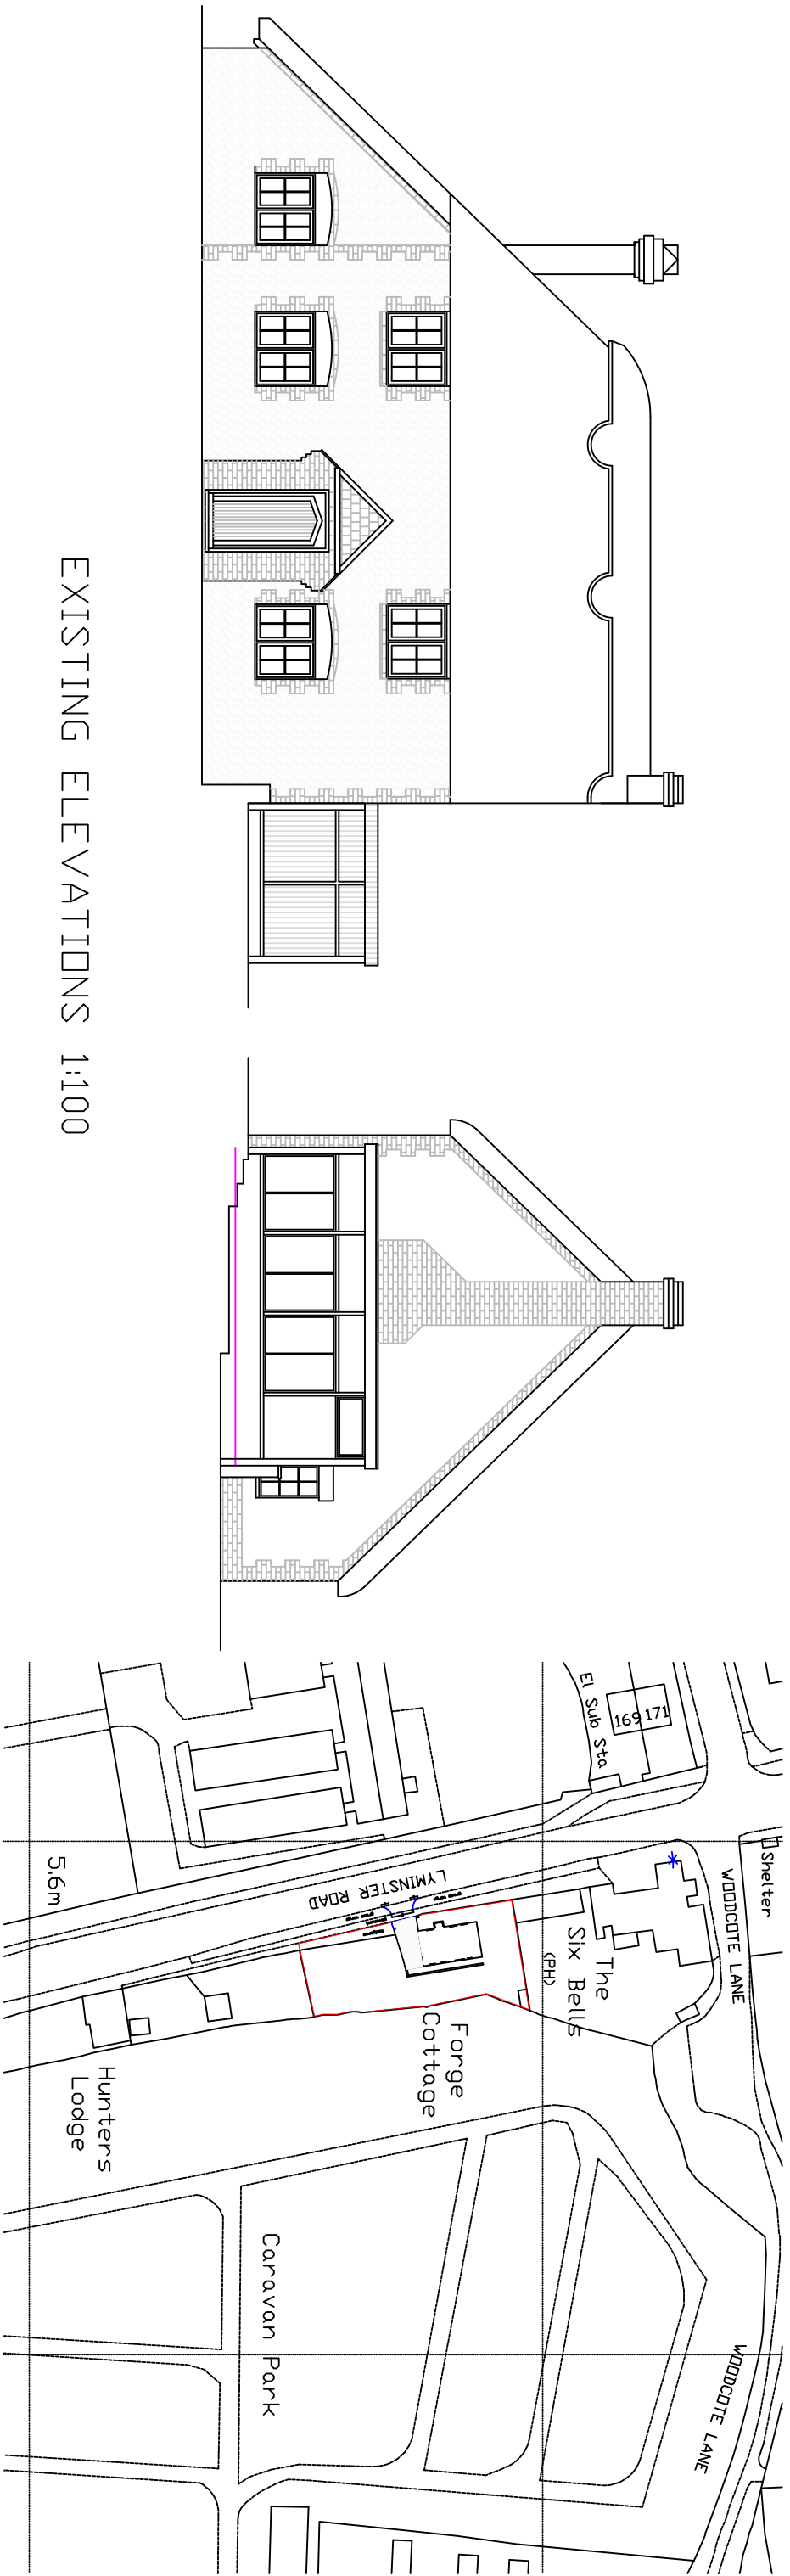


LOCATION 1:1250

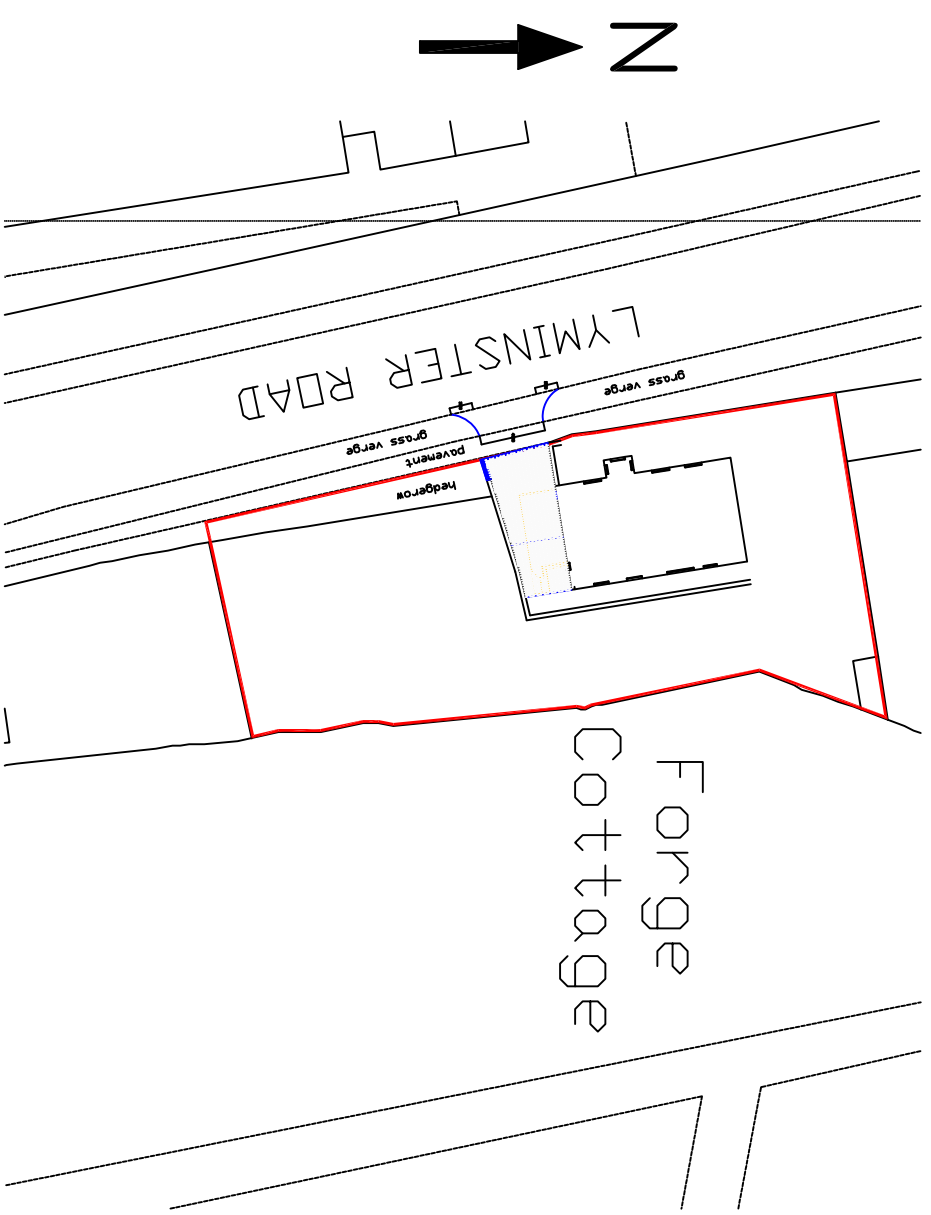


SITE PLAN 1:500

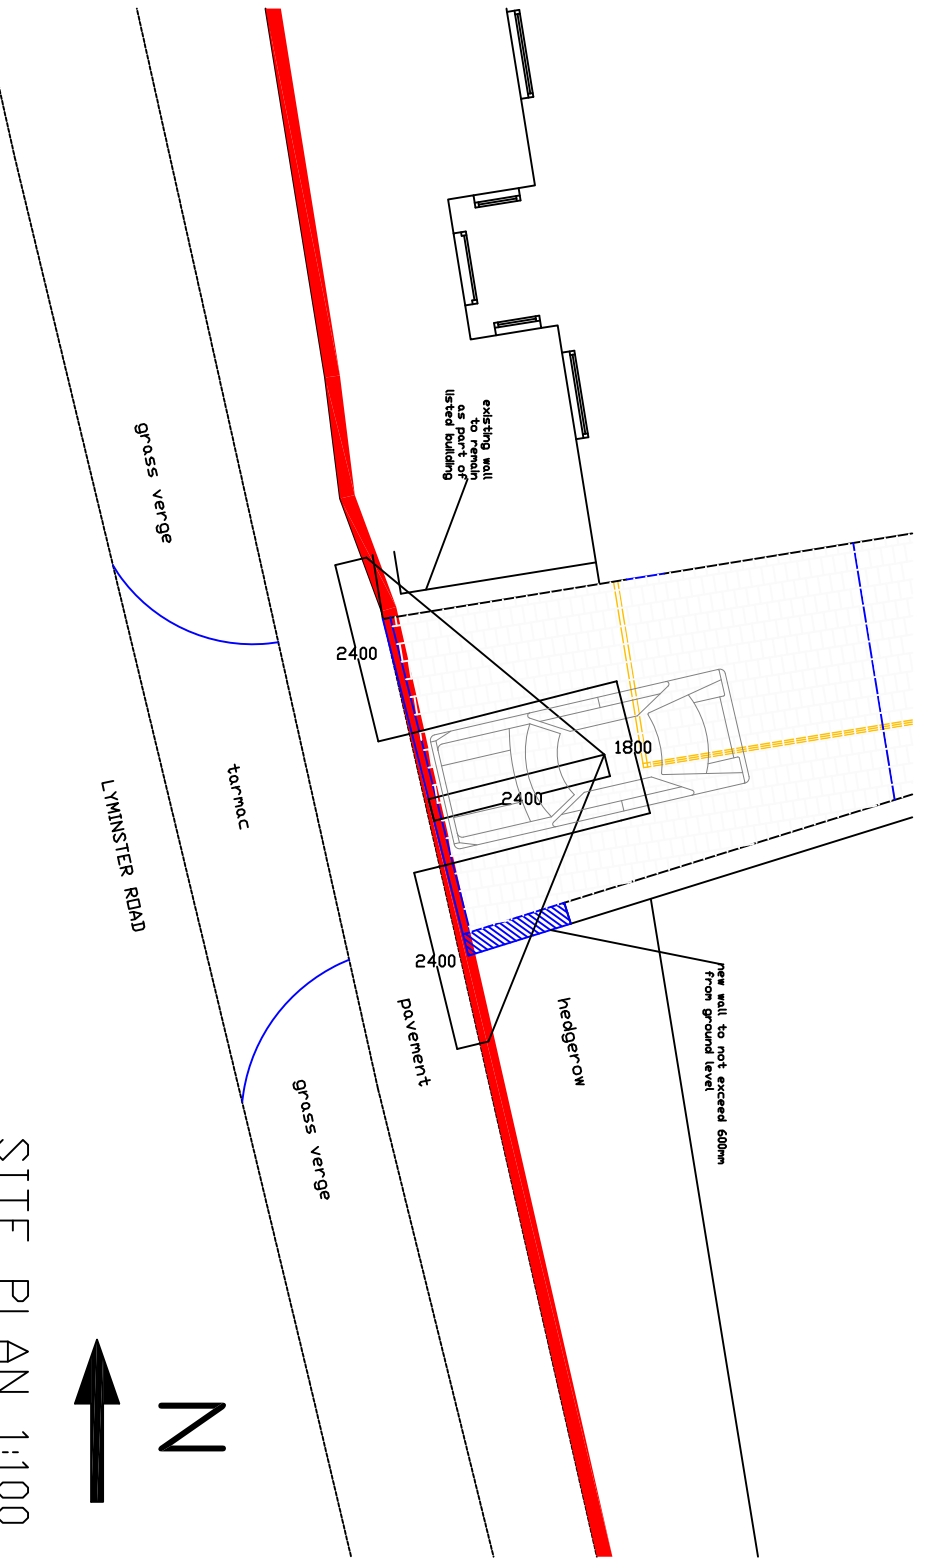



SITE PLAN 1:100

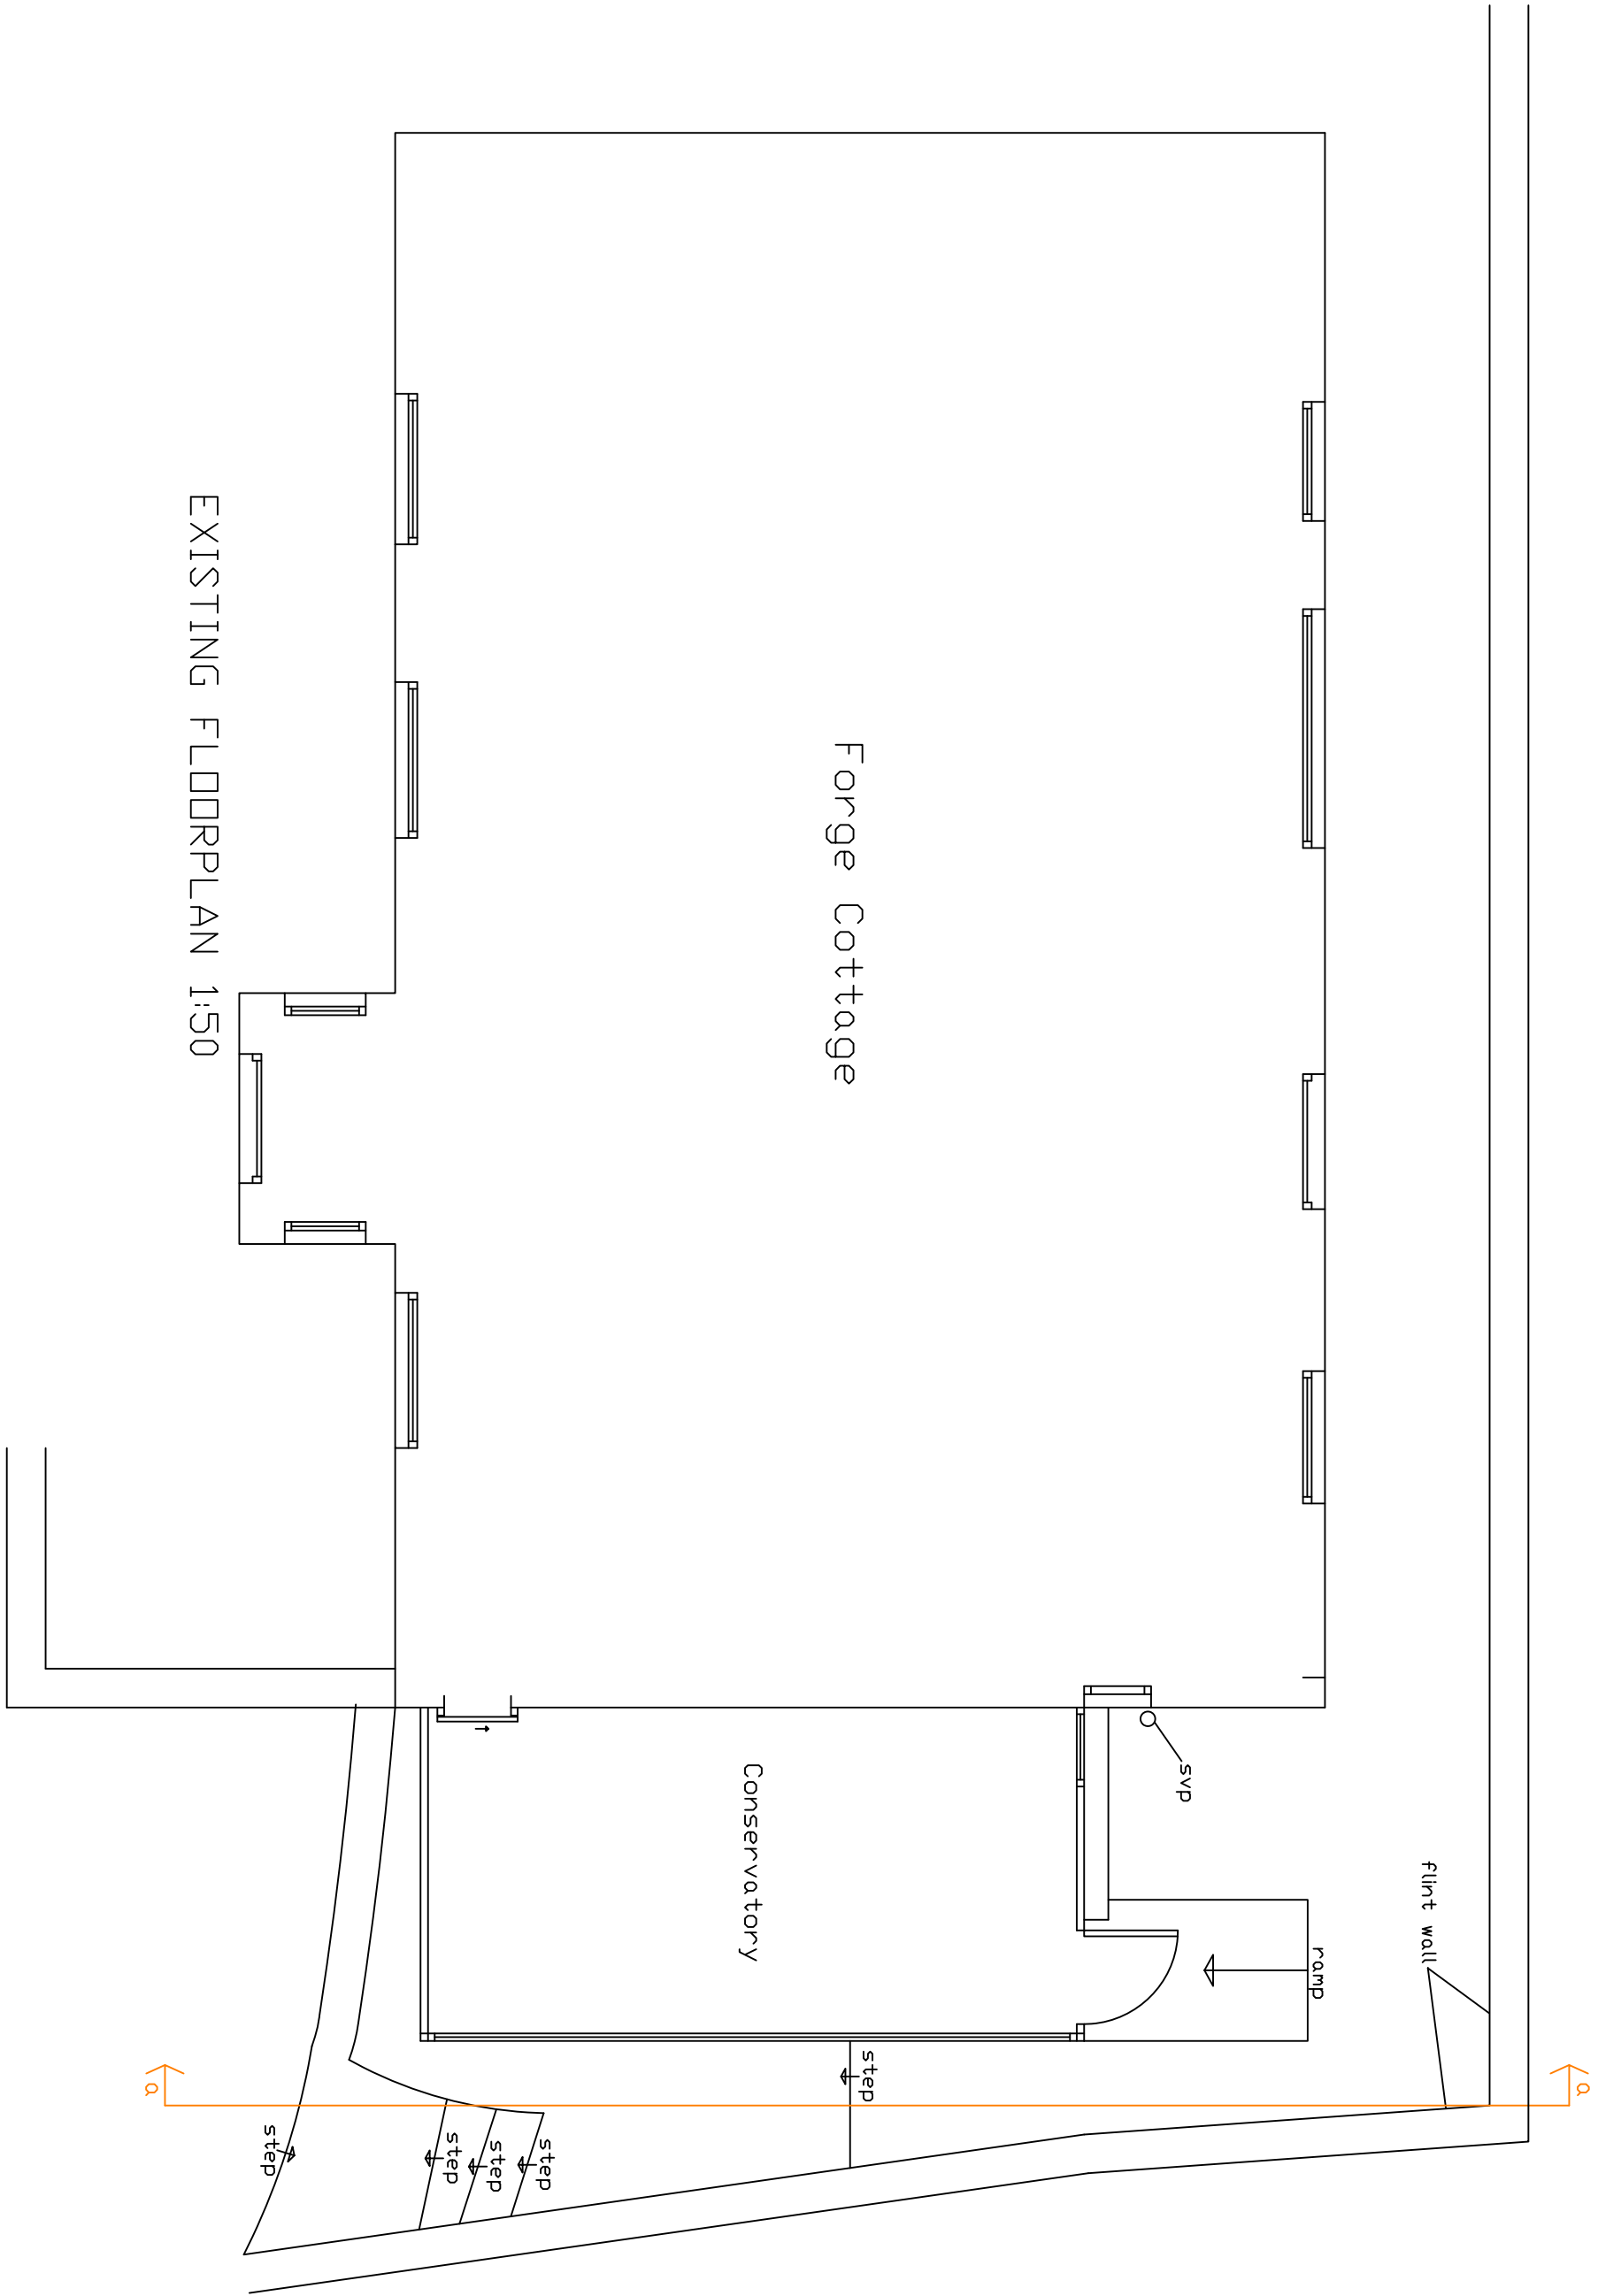

EXISTING FLOORPLAN 1:50

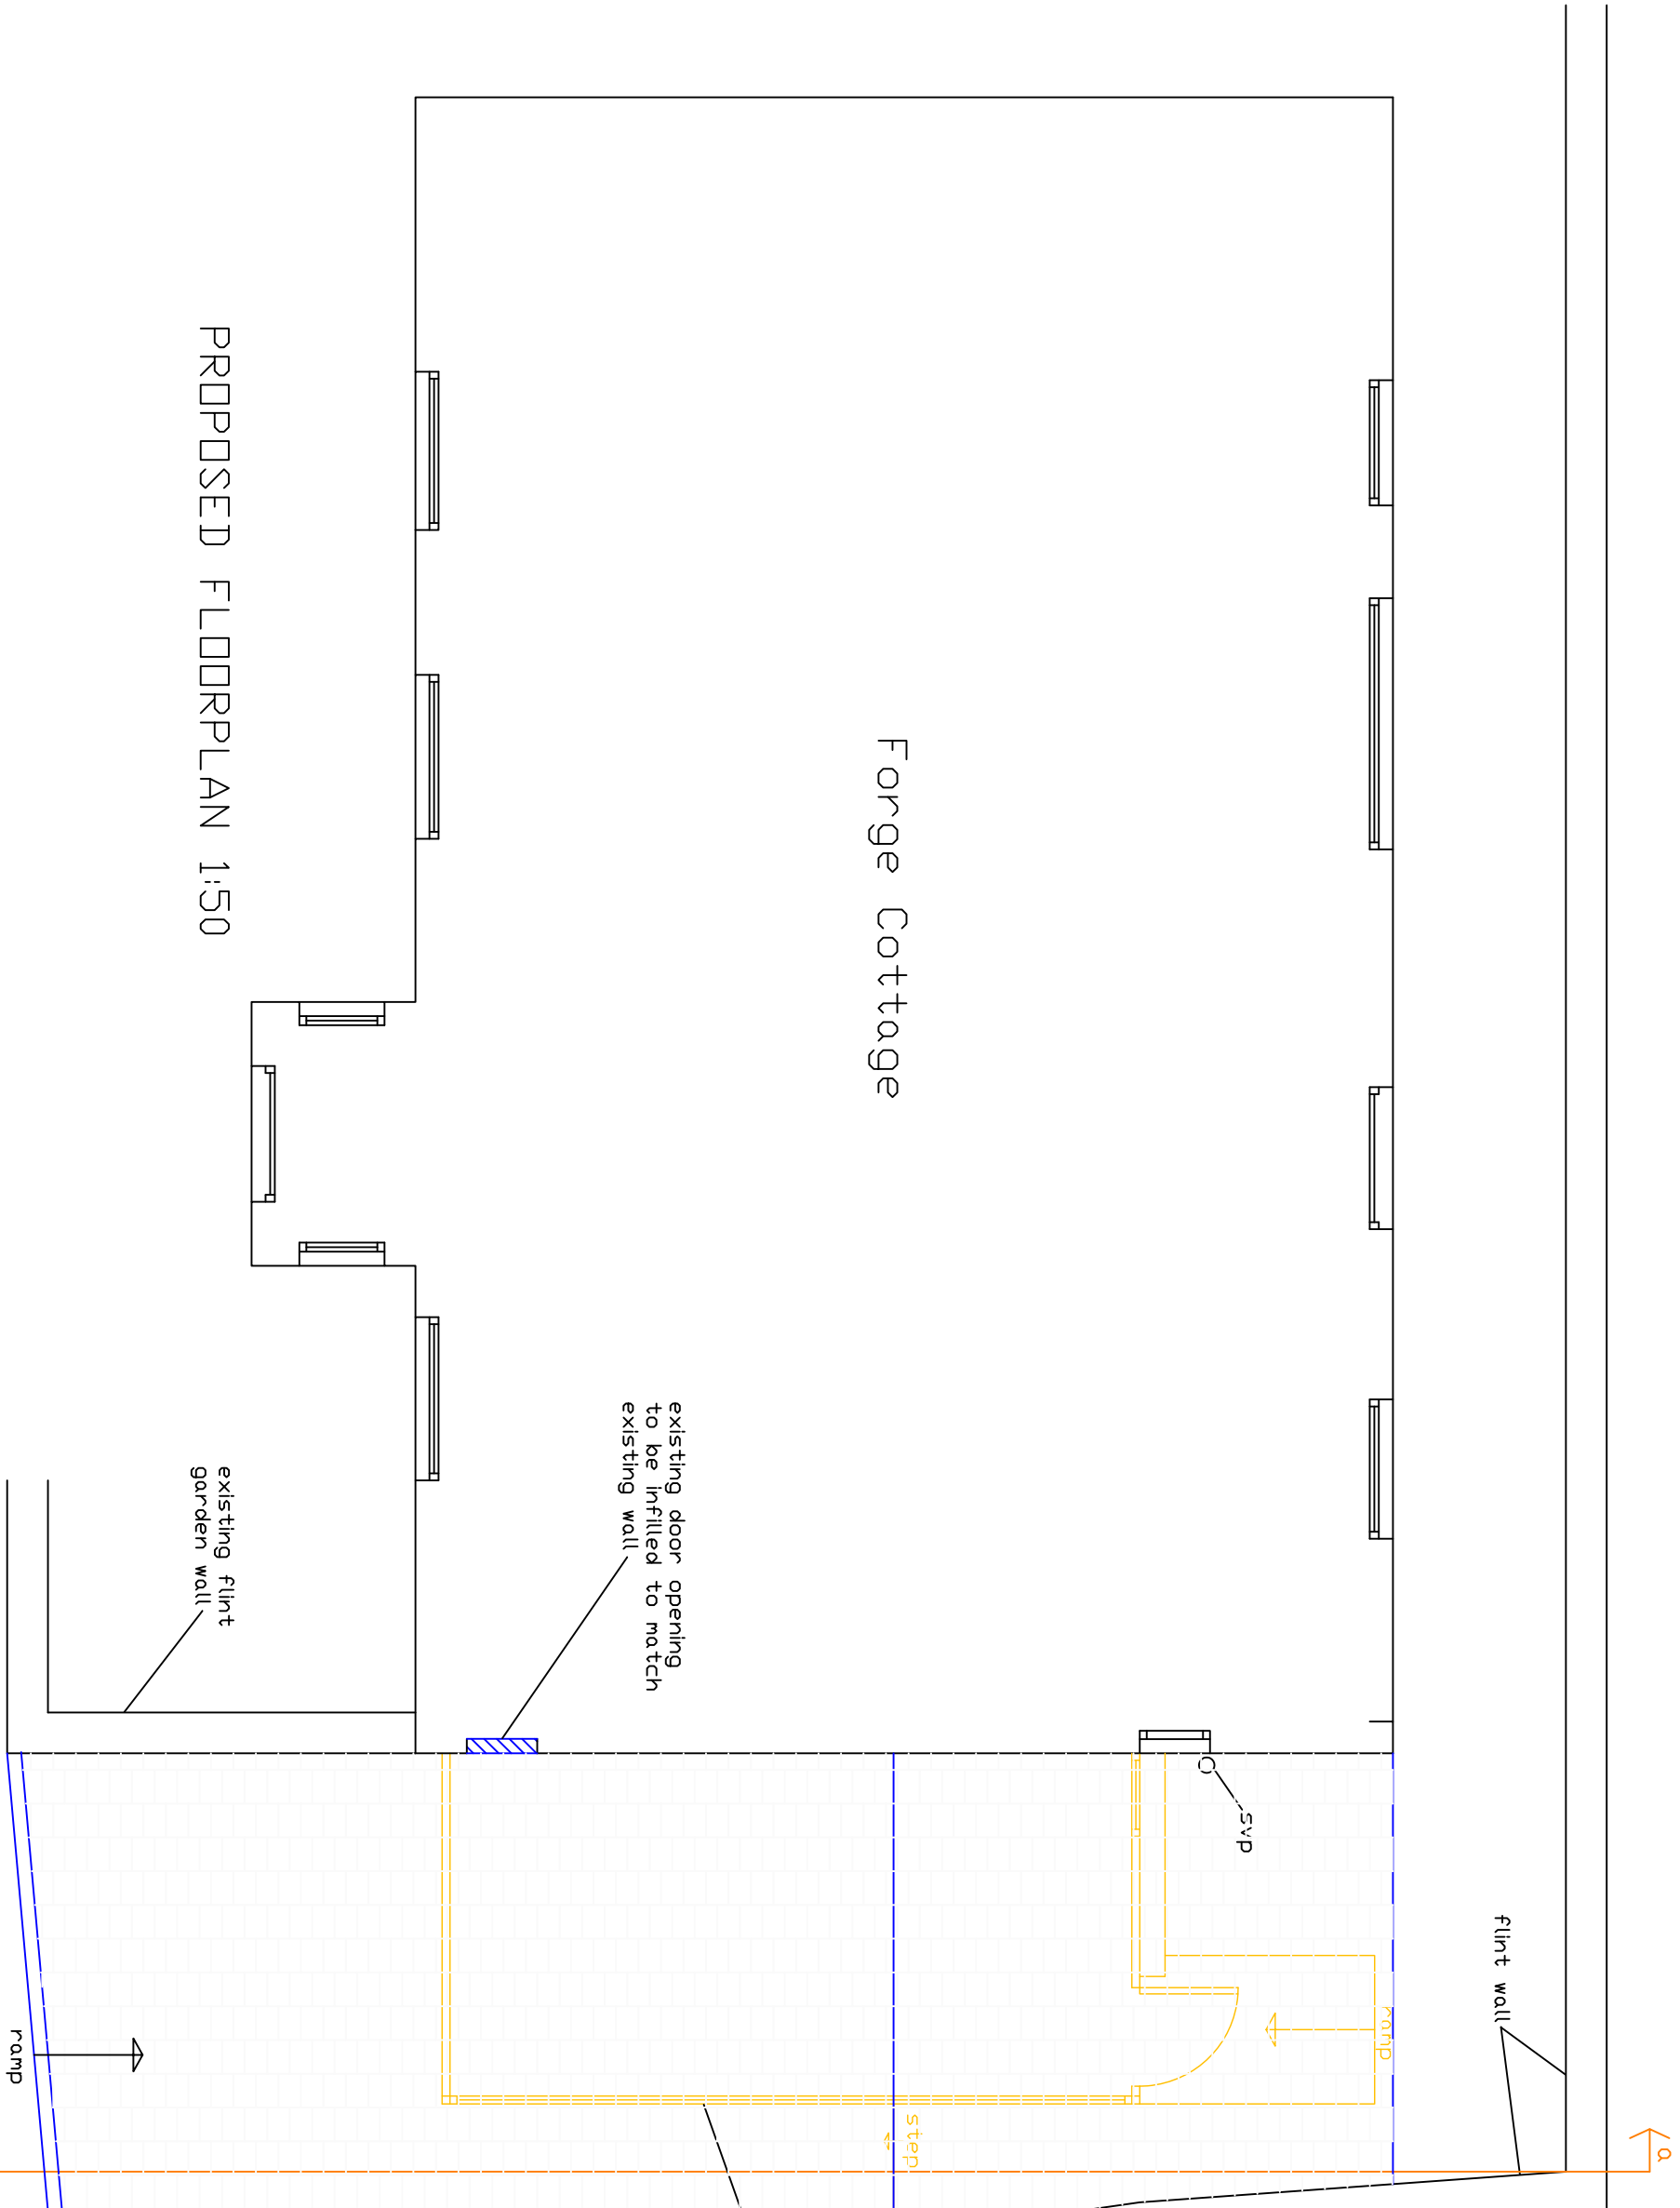

PROPOSED FLOORPLAN 1:50

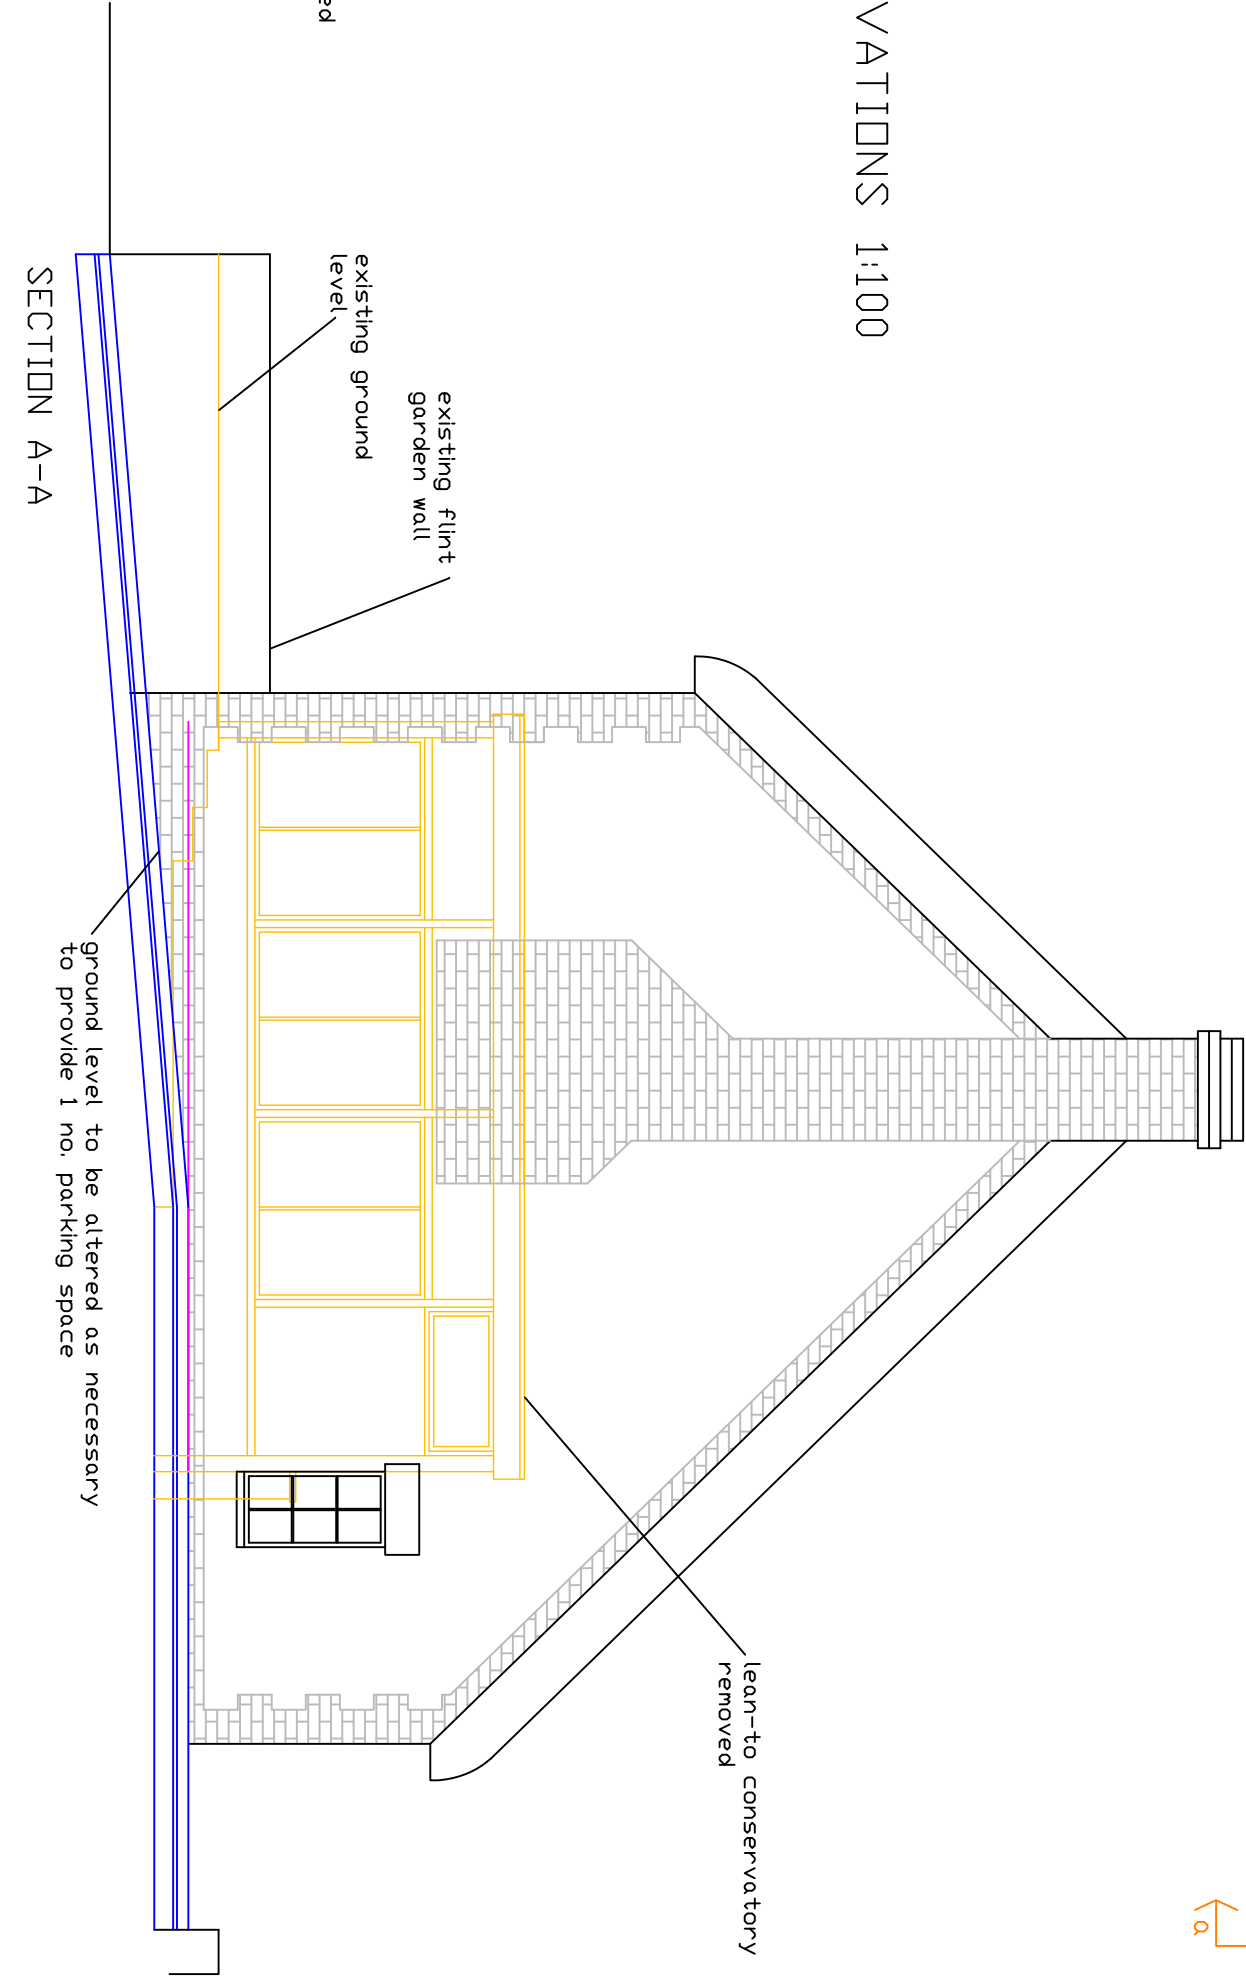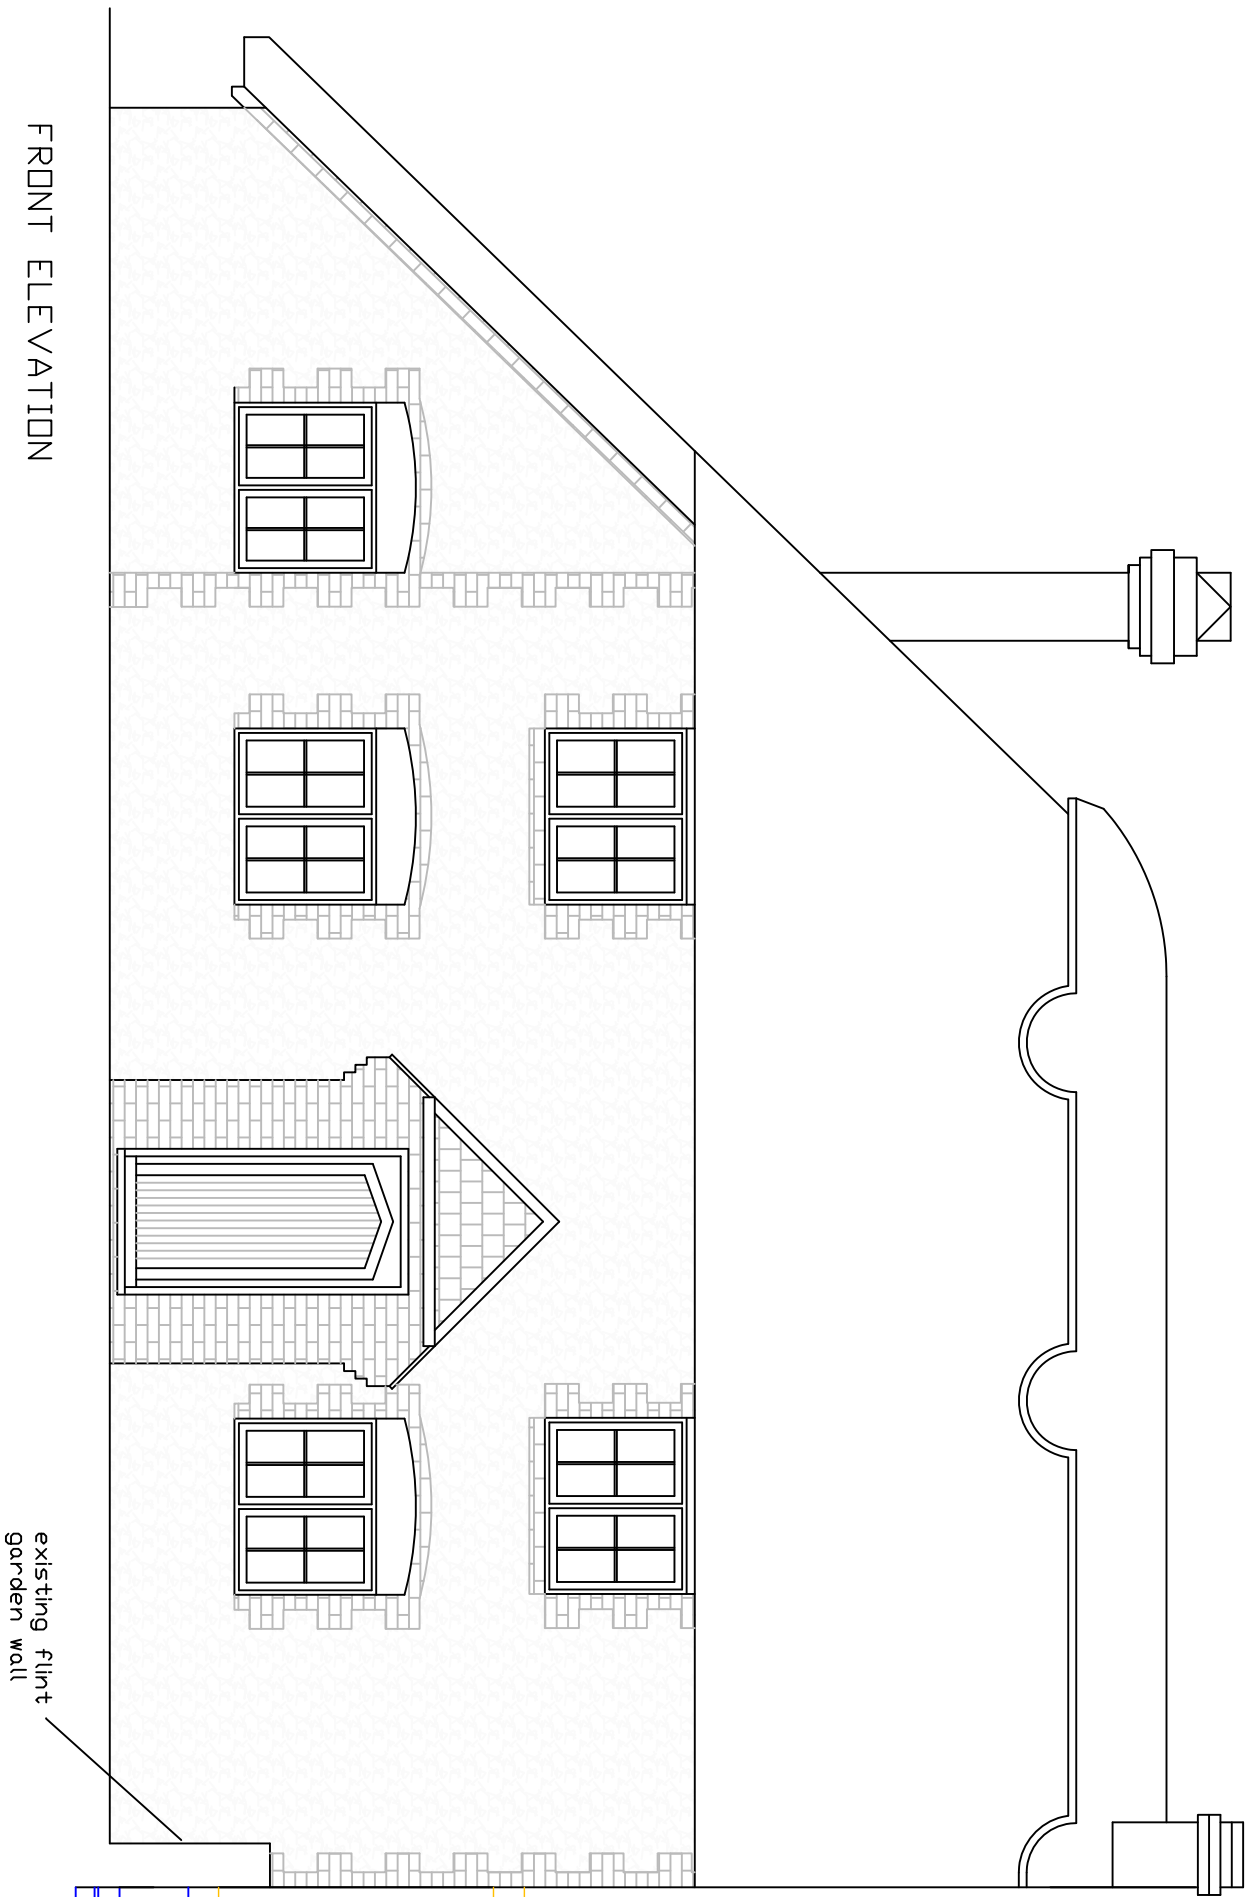

SECTION A-A

10. This drawing is to be read in conjunction with the other drawings and any and all specifications and any and all other documents referred to in this drawing.	
This drawing is the copyright of CALDOTECH LTD	
41 WILLOWAYNE AVE WEST BRISTOL BRI 5 1PL Telephone 01903 889176	
EXISTING & PROPOSED FLOORPLANS, ELEVATIONS, SITE PLAN & LOCATION	
Forge Cottage Lyminster	
CUSTOMER	Ms Gibson
DATE	05/06/11
BY	LM
CHECKED	LM
DATE	12/04/11
DRAWING NUMBER	1100177/01, Rev B