




DO NOT SCALE DRAWING

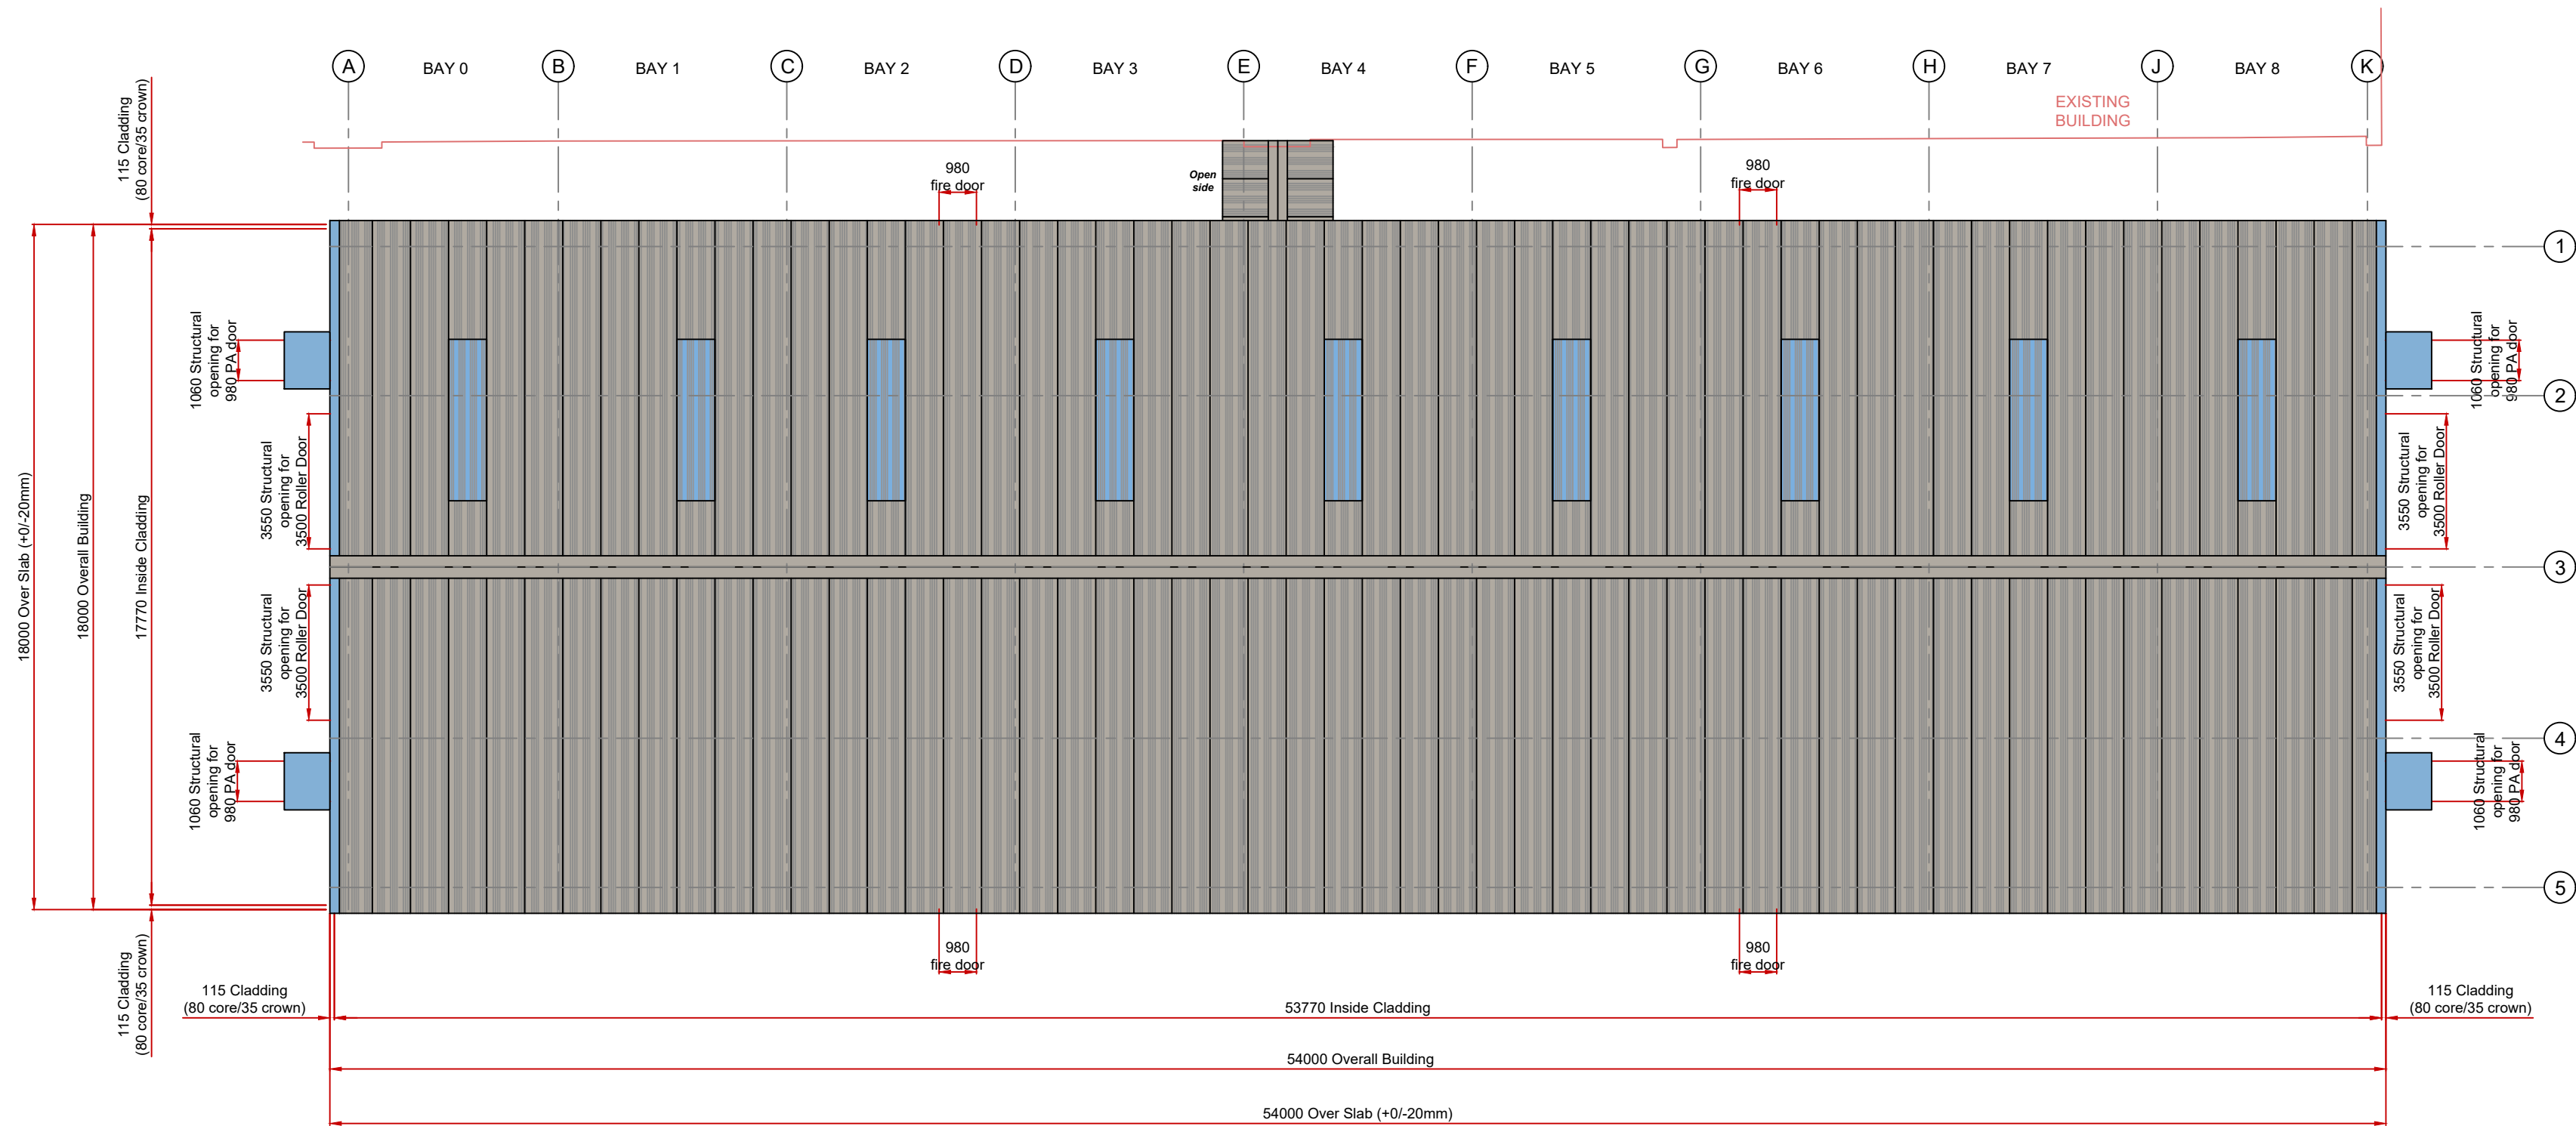


ROOF PLAN SHOWING CLADDING & ROOF LIGHT LAYOUT
Roof cladding colour - Goosewing Grey (BS 10A05)
Flashings colour - Pacific Blue (RAL 260 70 25)

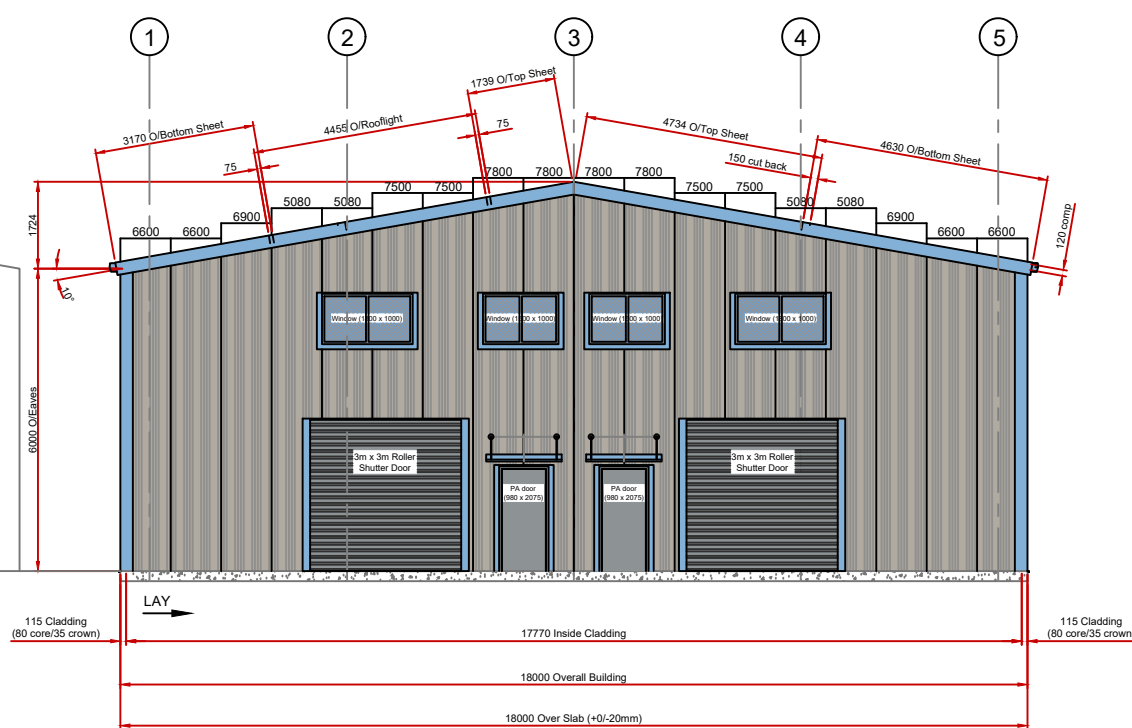


NORTH EAST ELEVATION - SHEETING LAYOUT
Wall cladding colour - Goosewing Grey (BS 10A05)
Flashings colour - Pacific Blue (RAL 260 70 25)

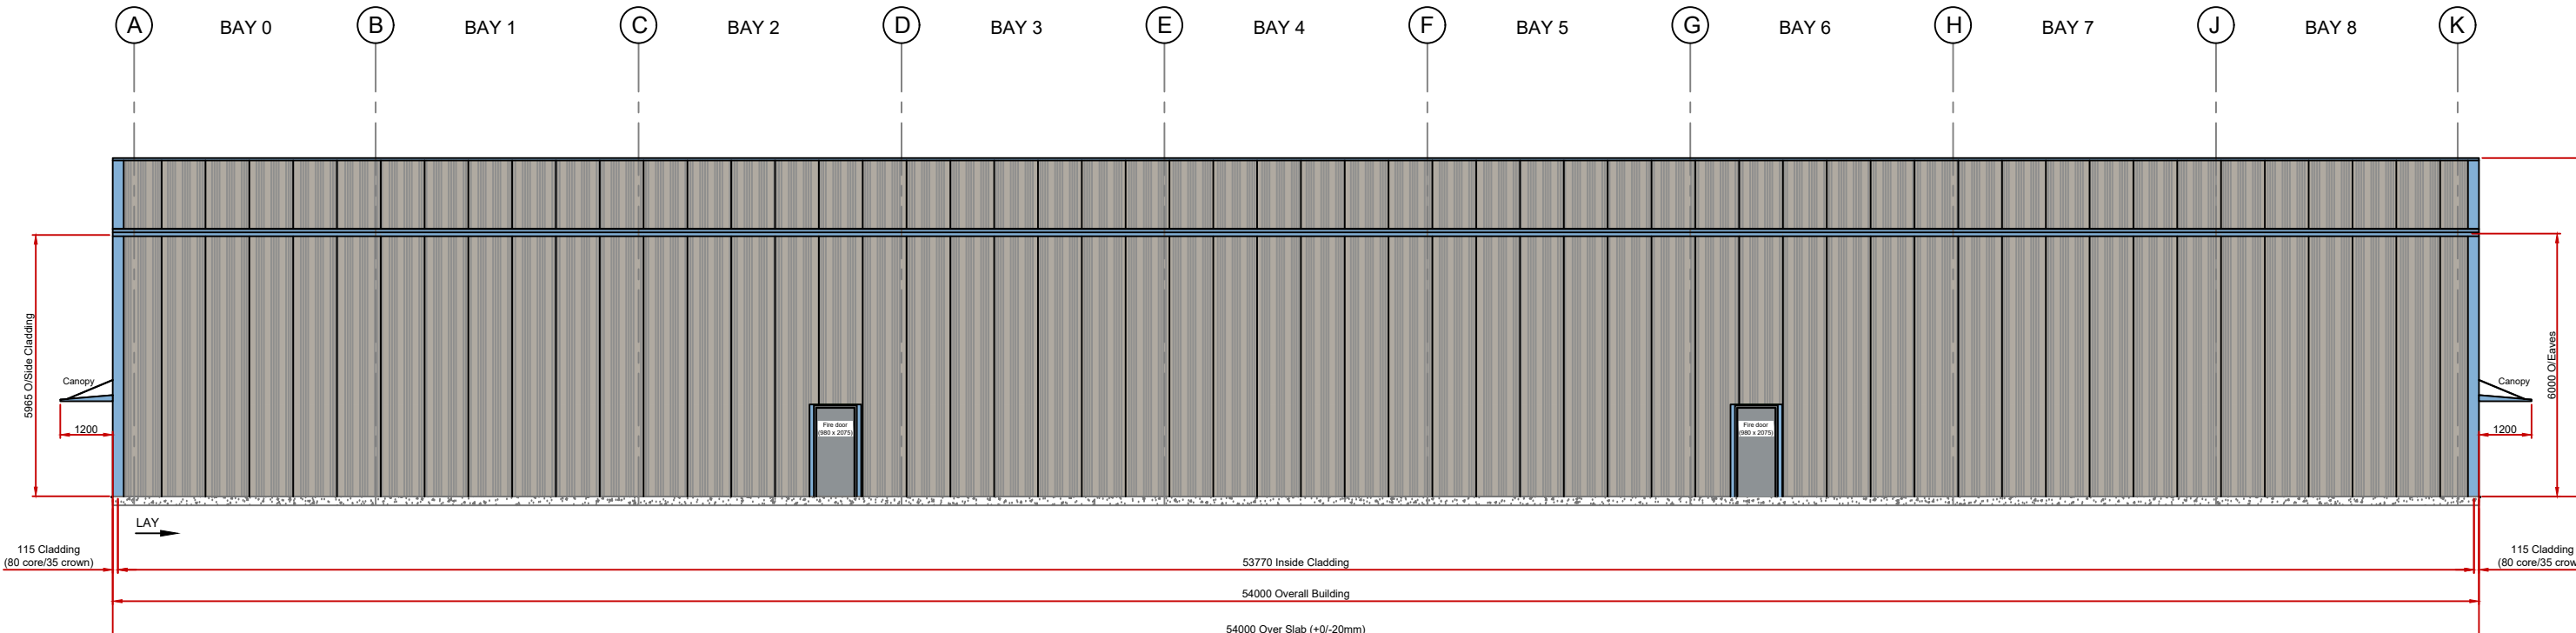

SOUTH EAST ELEVATION - SHEETING LAYOUT
Wall cladding colour - Goosewing Grey (BS 10A05)
Roof cladding colour - Goosewing Grey (BS 10A05)
Flashings colour - Pacific Blue (RAL 260 70 25)

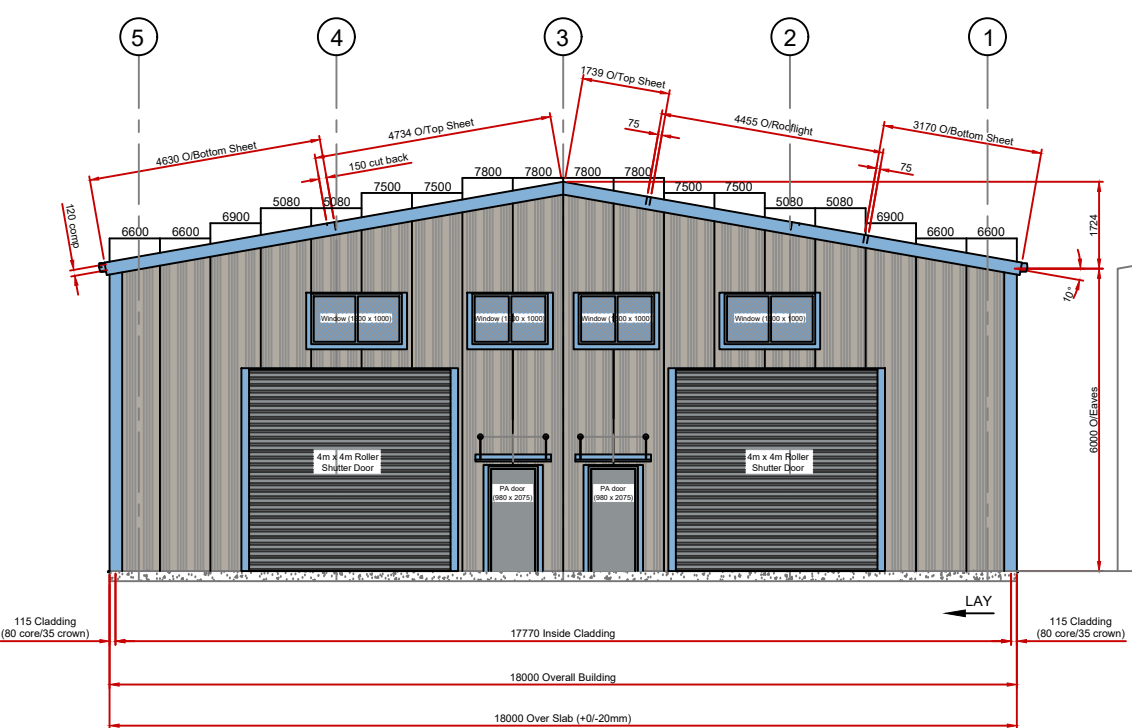

SOUTH WEST ELEVATION - SHEETING LAYOUT
Wall cladding colour - Goosewing Grey (BS 10A05)
Flashings colour - Pacific Blue (RAL 260 70 25)

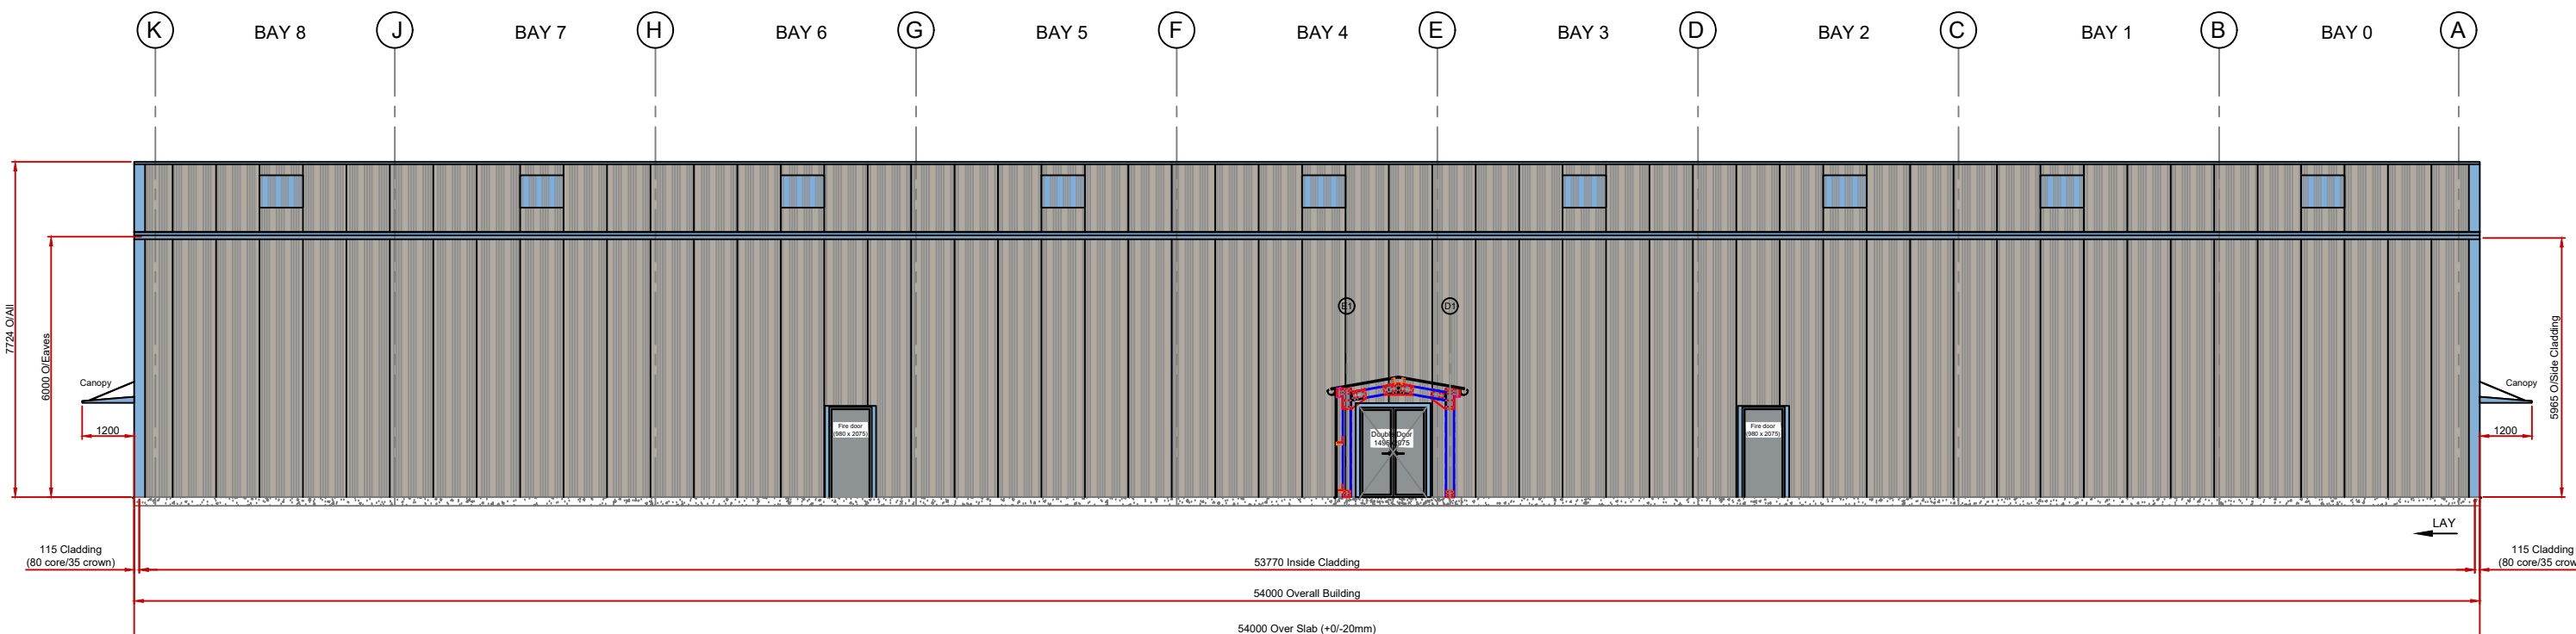

NORTH WEST ELEVATION - SHEETING LAYOUT
Wall cladding colour - Goosewing Grey (BS 10A05)
Roof cladding colour - Goosewing Grey (BS 10A05)
Flashings colour - Pacific Blue (RAL 260 70 25)

FOR APPROVAL

REV. NO.	DESCRIPTION TO REVISION	REV. BY	DATE
O	Original Issue	B.E.	25/07/2024
A	Roof Colour now Goosewing Grey - For Approval	B.E.	25/07/2024
B	Doors/Windows locations altered - For Approval	B.E.	28/08/2024
C	PA Doors moved/ Roller post support raised - For Approval	B.E.	20/02/2025
D	Comment/Mods Incorporated - For Approval	B.E.	19/05/2025



UNITS 5&6, BROOKFIELDS BUSINESS PARK,
HEAGE LANE, ETWALL,
DERBYSHIRE, DE65 6LS
TEL: 01335 370128
WWW.MIDBROOKSTEELBUILDINGS.CO.UK
SALES@MIDBROOKSTEELBUILDINGS.CO.UK

CLIENT
BCMY Ltd

PROJECT
**Composite Clad Building 18m x 54m x 6m
HTE**

DRAWINGS PREPARED BY:
www.bigswear-engineering.co.uk
Tel: 01594 530376 / 07788 845280
email: design@bigswear-engineering.co.uk

DRAWING TITLE
GENERAL ARRANGEMENT OF BUILDING

CHECKED APPROVED CLIENT APPROVED ENG'R APPROVED

DRAWN BY:

SCALE

REFERENCE DOC:

BIGSWEIR ENGINEERING



DRG NO: MID-576-01

REV: D