


PROPOSED ELEVATIONS

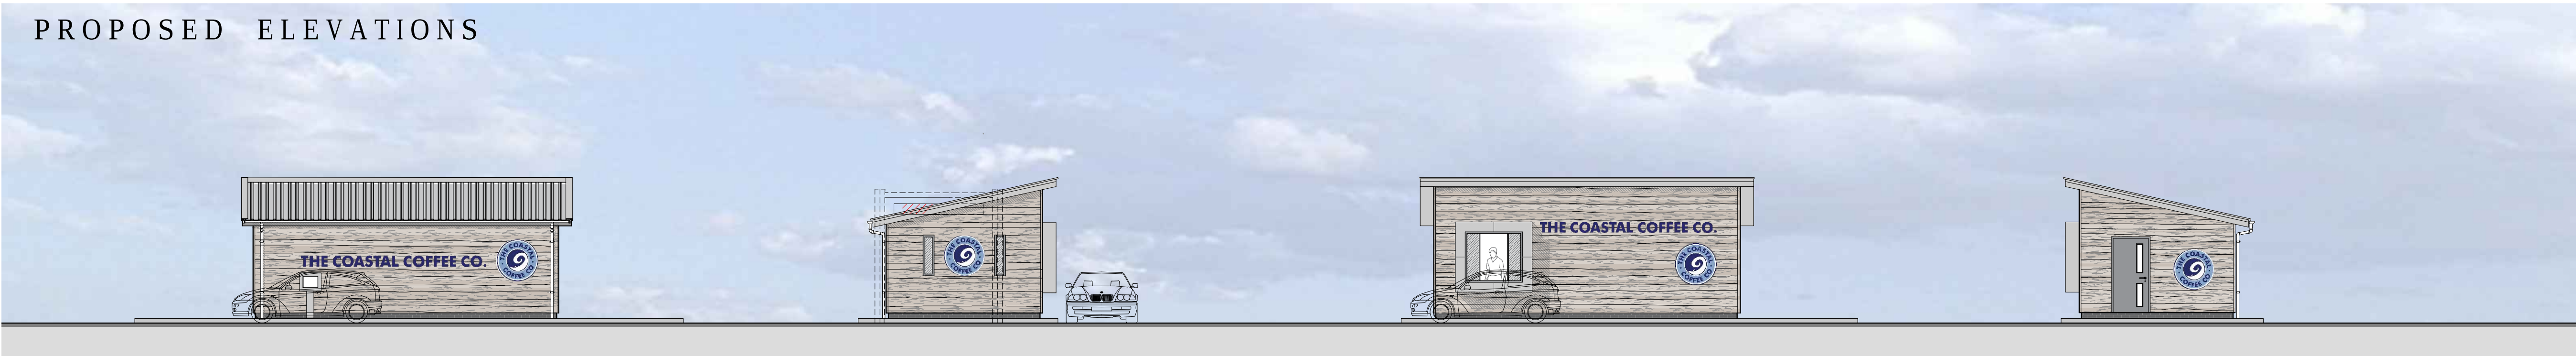

SOUTH EAST

NORTH EAST


NORTH WEST

SOUTH WEST


NOTE

THIS DRAWING IS BASED ON OFFINGTON LAND SURVEYS
DRAWING NO. 12050313 SITE PLAN 2, DATED MARCH 2013 /
MAY 2014


BOUNDARY LINE IS SHOWN INDICATIVELY ONLY AND IS SUBJECT
TO VERIFICATION.

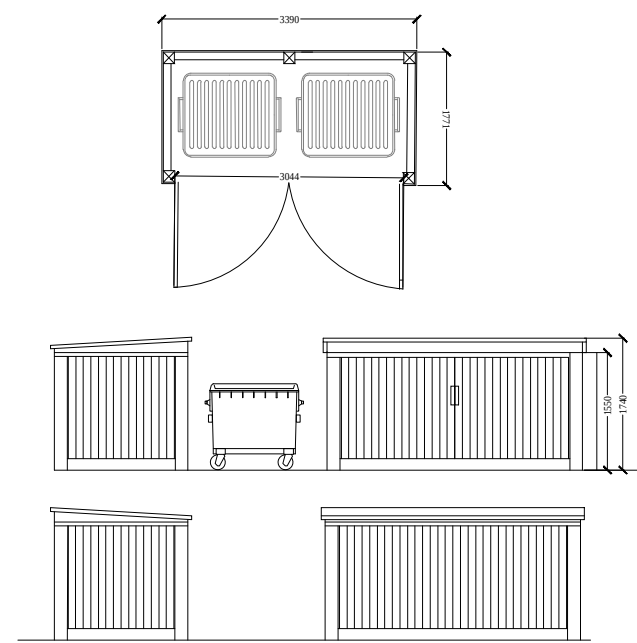

BIN STORE FLOOR PLAN AND ELEVATIONS

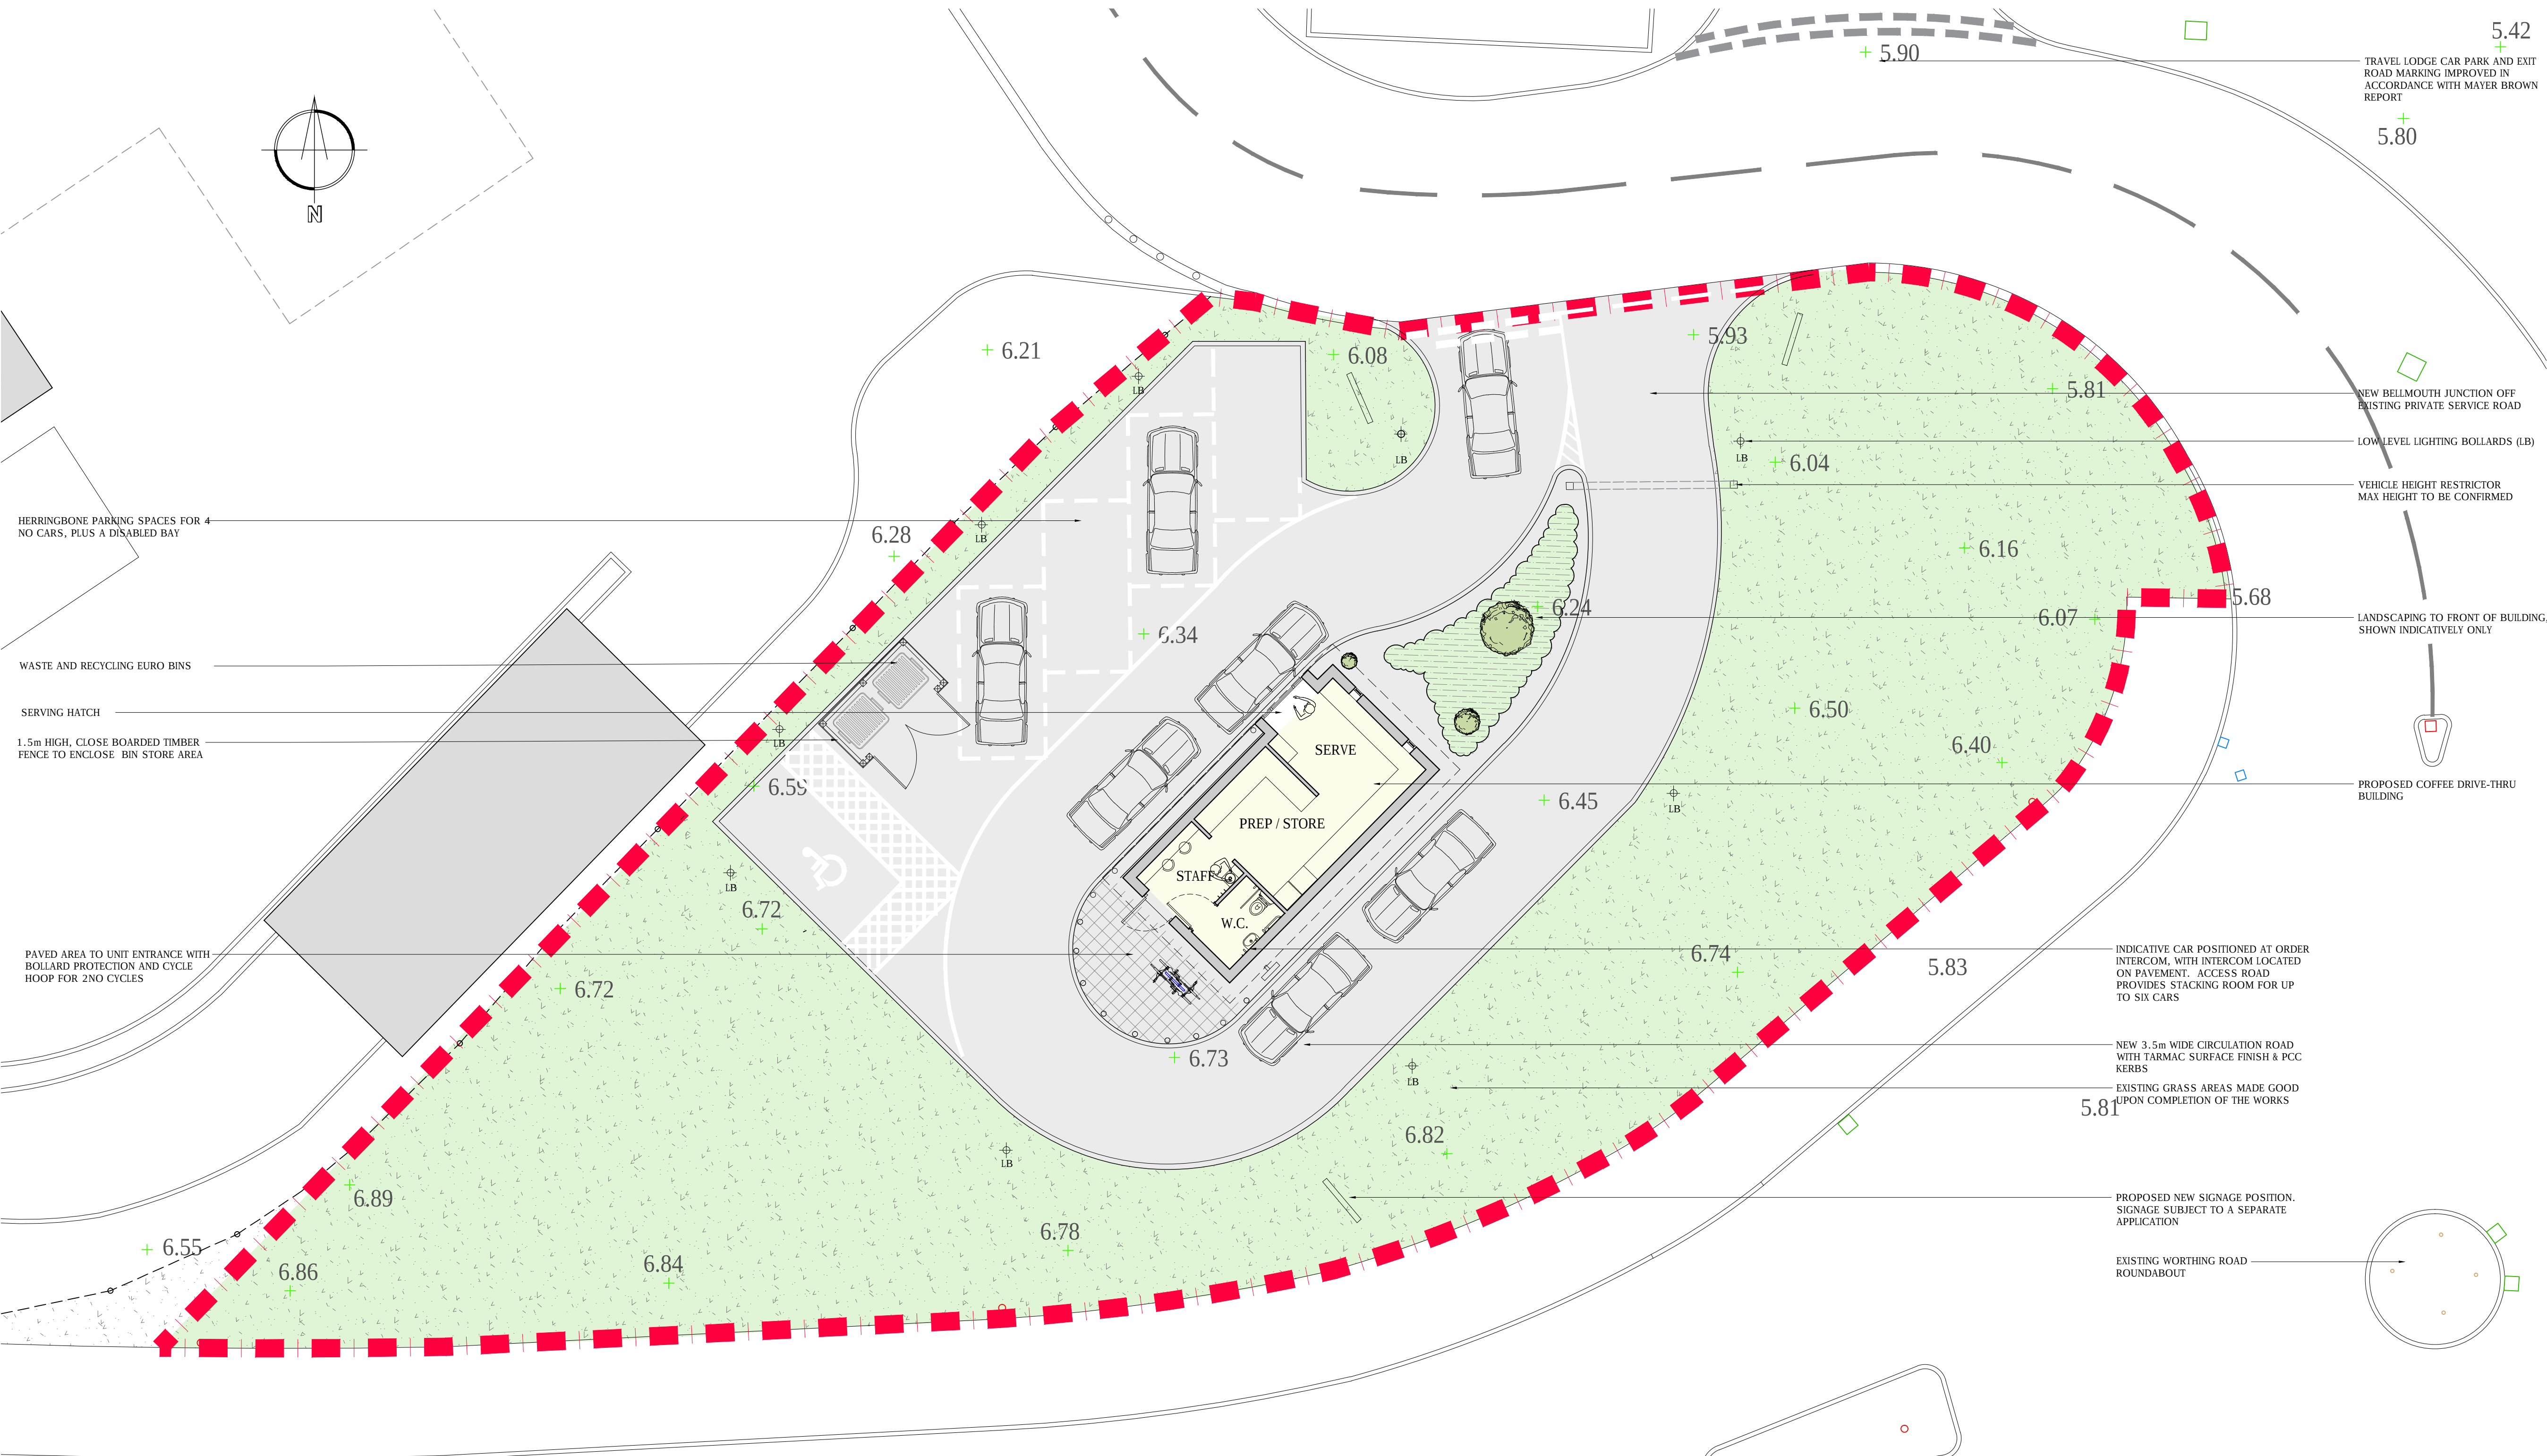

PROPOSED FLOOR & SITE PLAN

 

LEGEND

- ITEMS CLOUDED WITH A DASHED LINE ARE TO BE
CONFIRMED, ARE SUBJECT TO DETAILED DESIGN
OR CAN BE EXPECTED TO CHANGE.
- REVISION CLOUD HIGHLIGHTING ITEMS CHANGED
SINCE PREVIOUS ISSUE OF DRAWING.

A	27/01/2017	BIN STORE ELEVATION AND PLAN ADDED	JW	GL
REV:	DATE:	DESCRIPTION:	DR	CHK

OTHER THAN FOR THE PURPOSES OF PLANNING, DO NOT SCALE THESE DRAWINGS.
USE WRITTEN DIMENSIONS ONLY. ALL DIMENSIONS TO BE CHECKED ON SITE PRIOR TO
COMMENCEMENT OF WORK.

THIS DRAWING IS THE COPYRIGHT OF SIMPSON HILDER ASSOCIATES LIMITED AND MAY NOT
BE REPRODUCED, COPIED OR ALTERED IN ANY WAY WITHOUT WRITTEN AUTHORITY

SIMPSON HILDER
ASSOCIATES LIMITED
67a High Street Lyndhurst
Hampshire SO43 7BE
T: 023 80 283798
F: 023 80 283688
E: sha@simpsonhilder.co.uk

PROPOSED FLOOR & SITE
PLANS
PROPOSED ELEVATIONS
DRAWING STATUS: PLANNING

PROPOSED COFFEE -
DRIVE-THRU
WORTHING ROAD
LITTLEHAMPTON
WEST SUSSEX, BN16 3JX

DATE: AUG 2016	DRAWN BY: JW	CHECKED: TJD	DATE CHECKED: AUG 16
SCALE @ A1: 1:100	JOB NO: 8204	DRAWING NO: 103	REVISION: A