





Existing East Elevation
Scale 1:100

Existing North Elevation
Scale 1:100


Existing West Elevation
Scale 1:100

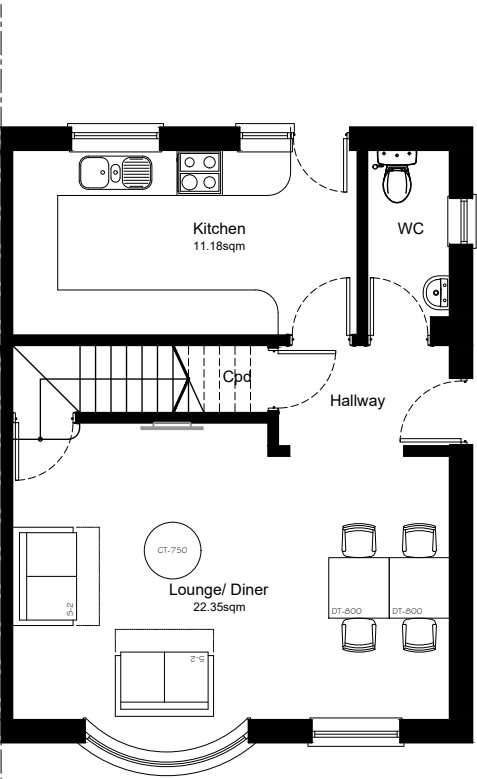

Existing Ground Floor
Scale 1:100

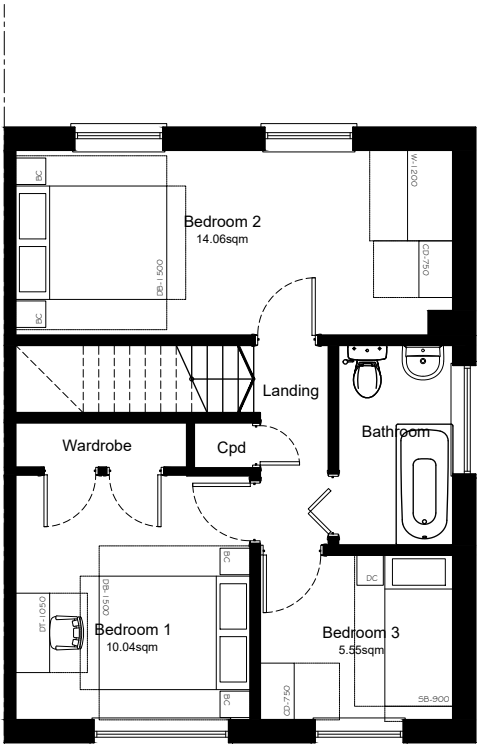

Existing First Floor
Scale 1:100

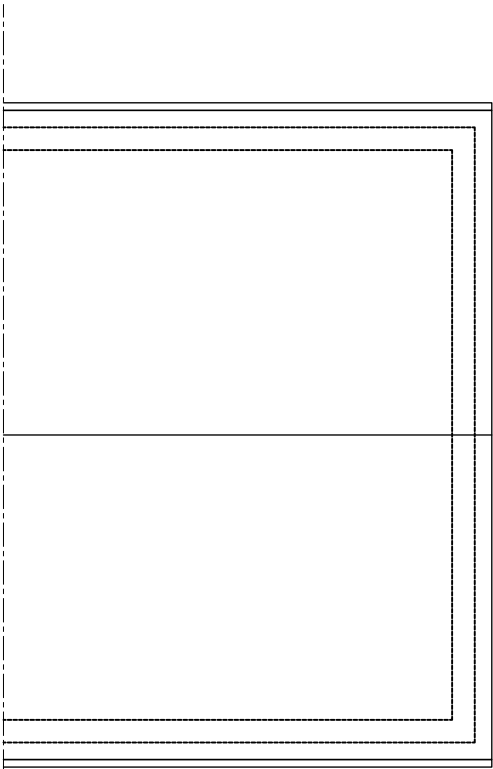

Existing Roof Plan
Scale 1:100

Client's Name
Mr Ben J

Drawing Title
Existing Plans & Elevations

Drawn
cb
Checked
cb
Date
17.01.22

Rev Date Revision Details Dr Ch

Job Title
33 The Hooe
Littlehampton

Scale
1:100 @ A3
metres 1 2 3 4

Job No
THL
Drawing No
100
Rev

Status
APPROVAL