

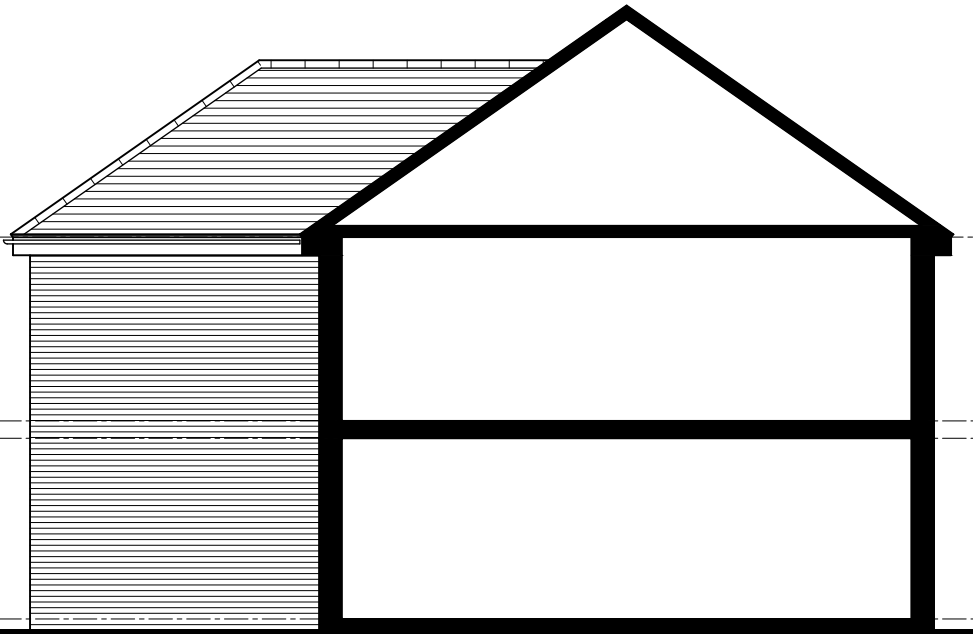
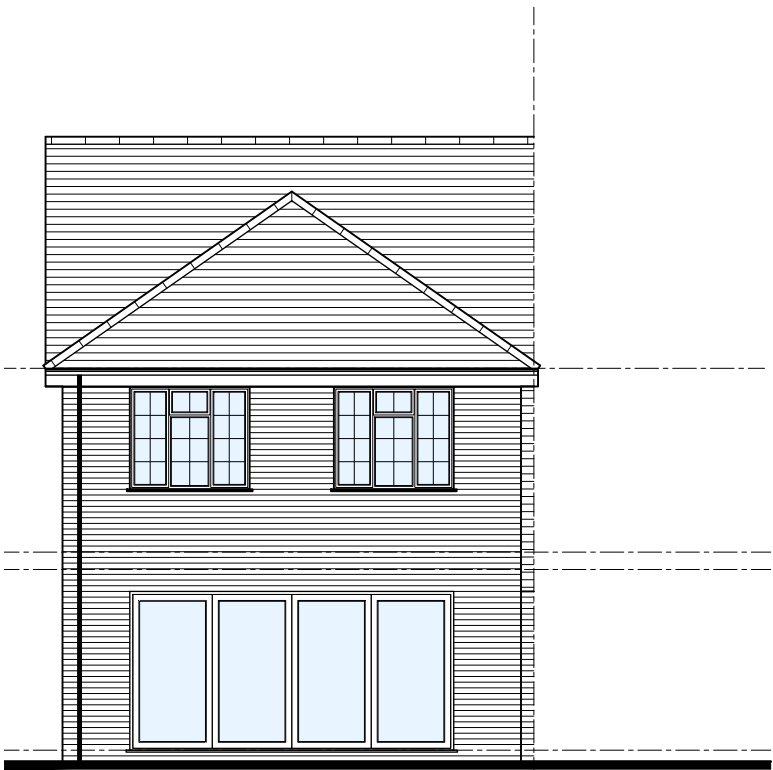
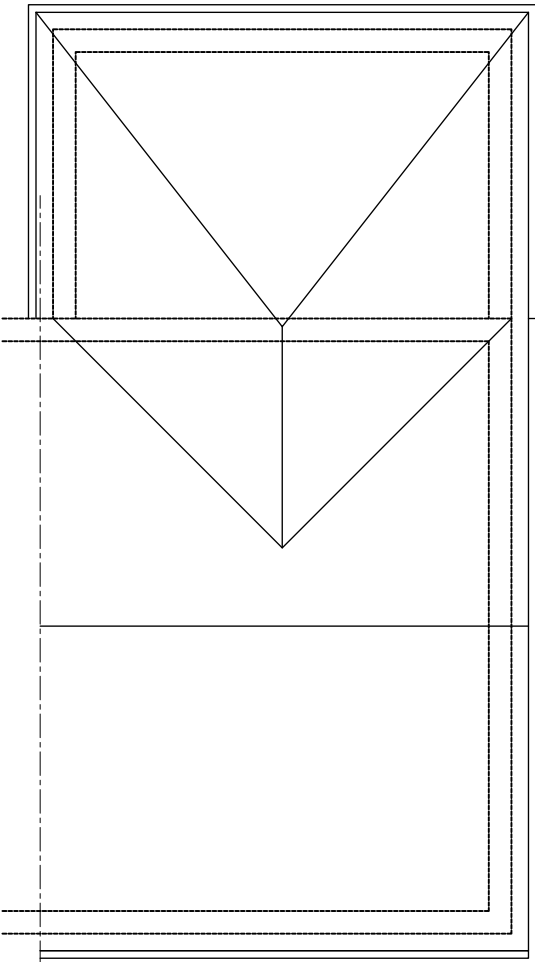


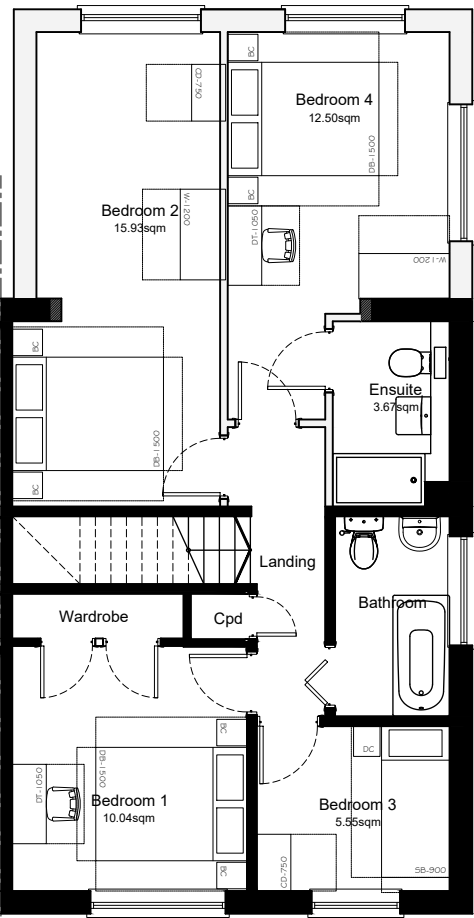

Proposed East Elevation
Scale 1:100

Proposed North Elevation
Scale 1:100

Proposed South Elevation
Scale 1:100

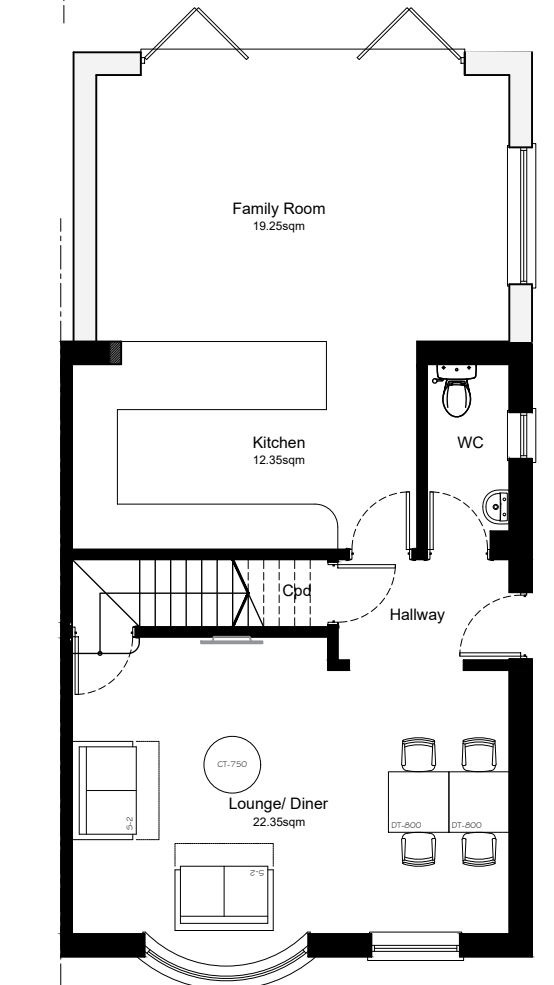

Proposed Ground Floor
Scale 1:100

Proposed First Floor
Scale 1:100

Proposed Roof Plan
Scale 1:100

Proposed West Elevation
Scale 1:100

Client's Name
Mr Ben J

Job Title
33 The Hooe
Littlehampton

Drawing Title
Proposed Plans & Elevations

Scale
1:100 @ A3
metres 1 2 3 4

Drawn cb	Checked cb	Date 17.01.22
Job No THL	Drawing No 200	Rev A

APPROVAL

A		25.01.22	Amended to Client comments	cb	cb
Rev	Date	Revision Details		Dr	Ch