



Proposed East Elevation


Scale 1:100

Proposed North Elevation

Scale 1:100


Proposed South Elevation

Scale 1:100

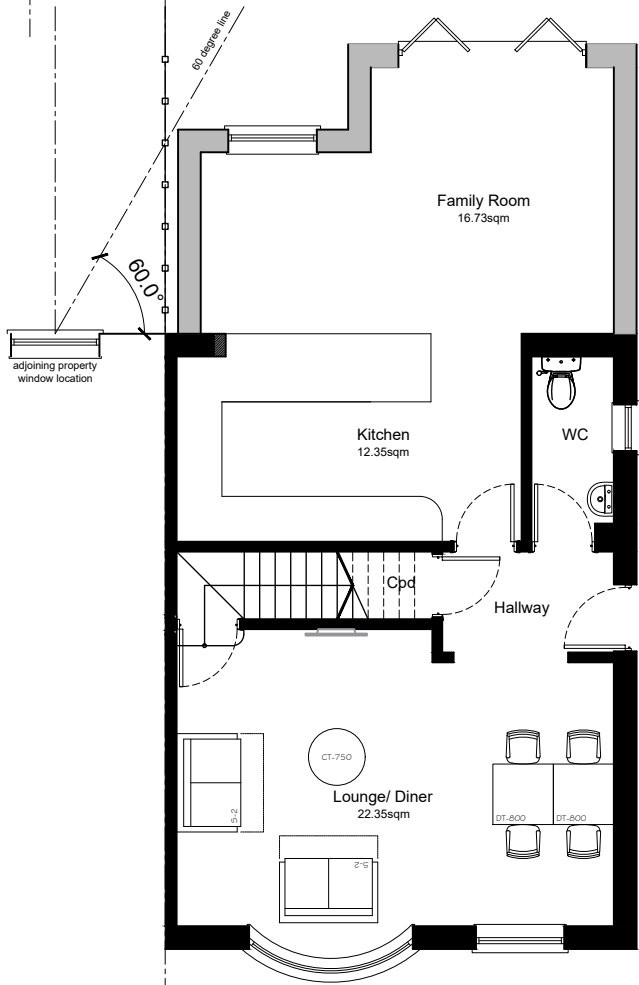


Proposed Ground Floor

Scale 1:100

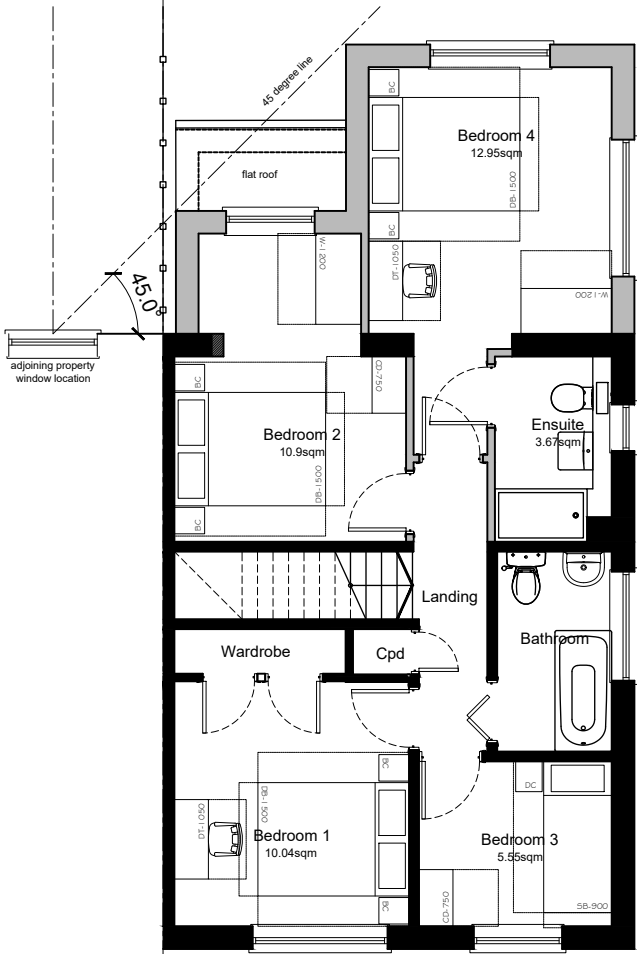


Proposed First Floor

Scale 1:100

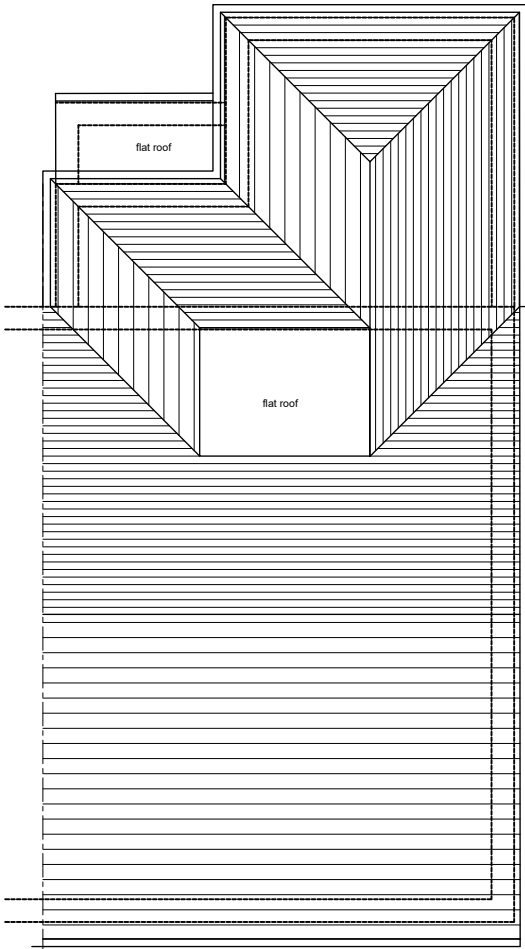

Proposed Roof Plan

Scale 1:100

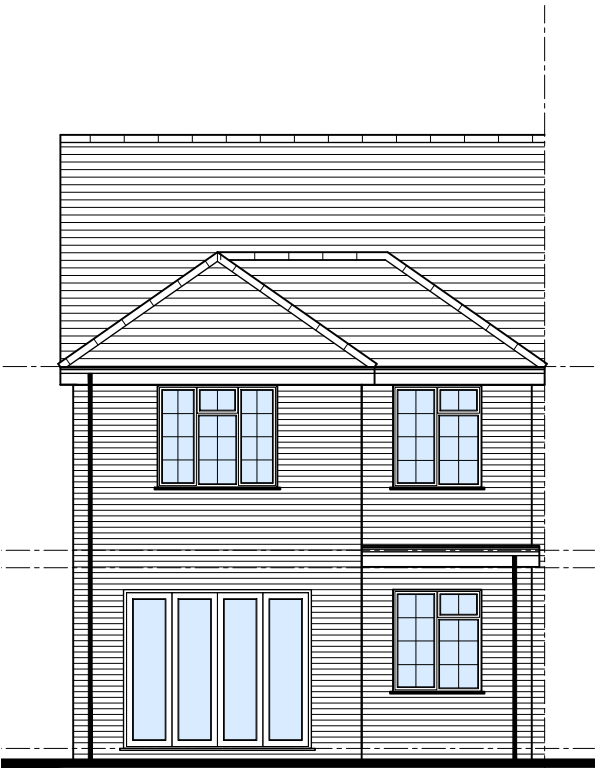

Proposed West Elevation

Scale 1:100

Client's Name
Mr & Mrs Johnson

Job Title
33 The Hooe
Littlehampton

Drawing Title
Proposed Plans & Elevations

Scale
1:100 @ A3

metres 1 2 3 4

Drawn
cb
Checked
cb
Date
17.01.22

Job No
THL
Drawing No
200
Rev
C

Status
APPROVAL

Rev	Date	Revision Details	Dr	Ch
C	15.03.22	Amended to Client comments	cb	cb
B	15.03.22	Amended to Client comments	cb	cb
A	25.01.22	Amended to Client comments	cb	cb