


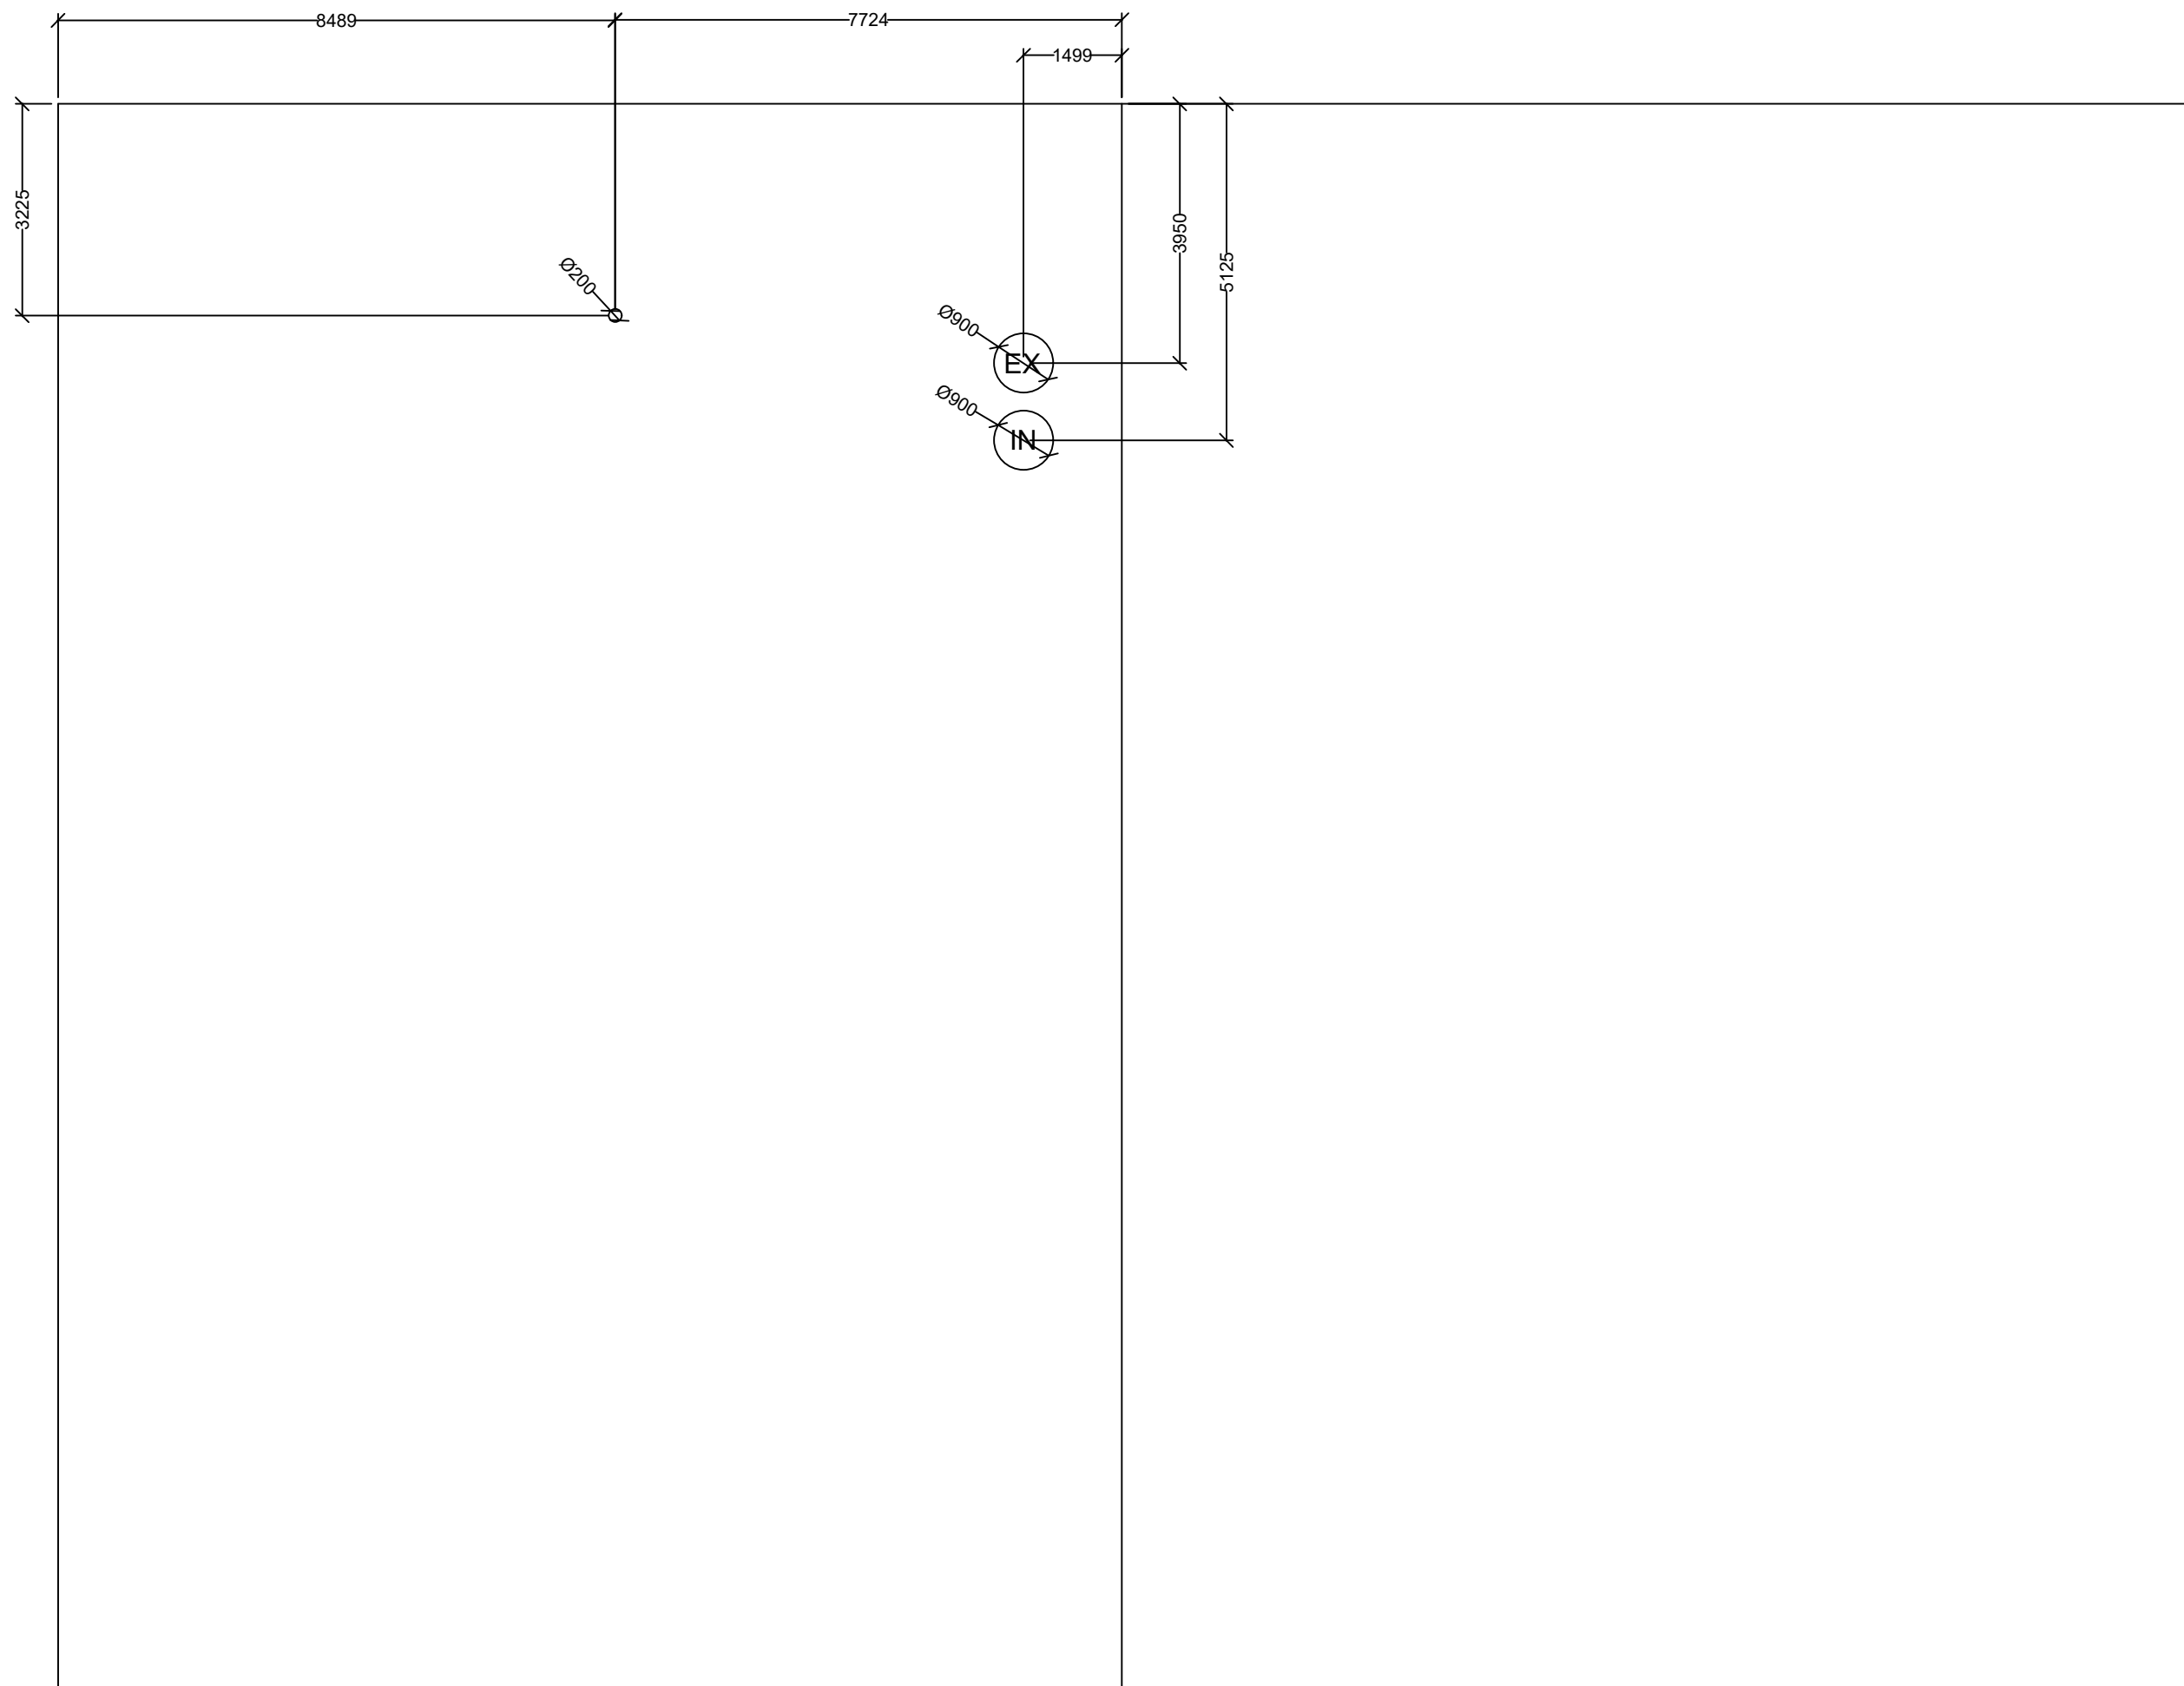

NOTES:

1. DRAWING TO BE READ IN CONJUNCTION WITH THE SPECIFICATION AND ALL RELEVANT DRAWINGS.
2. DO NOT SCALE FROM THIS DRAWING.
3. ALL DIMENSIONS ARE TO BE VERIFIED ON SITE.
4. DESIGNER TO BE ADVISED OF ANY DISCREPANCIES BETWEEN THIS DRAWING AND SITE CONDITIONS IMMEDIATELY.
5. THE AGENT IS NOT LIABLE FOR ANY FAULTS NOT RAISED.
6. DRAWINGS NOT TO BE SCALED FOR TRANSFER PURPOSES.
7. FIGURED DIMENSIONS ONLY.



City Planning Ltd
40-41 Pall Mall
London
SW1Y 5JG
02033932540
www.city-planning.co.uk

Project Address:
Unit Q, OYO, Lineside
Industrial Estate, Wick,
Littlehampton,
BN17 7GA

Date:	03/08/20
Project No.:	CP/2020/46
Scale:	1:100/A3

Drawing no.:
REV/CP/2020/46/06

Proposed Roof Plan

