




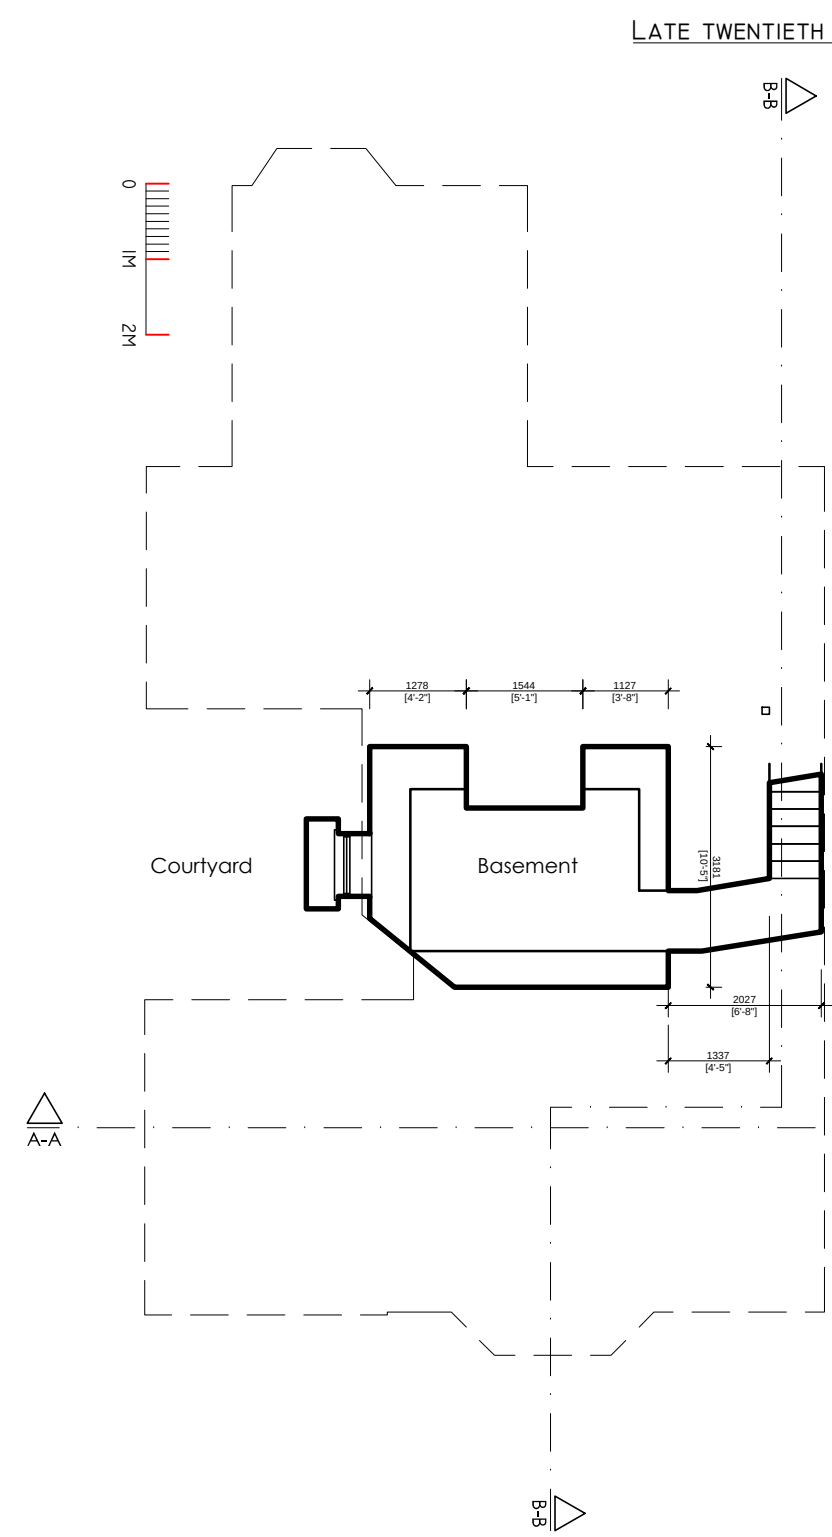


Basement plan 1:100

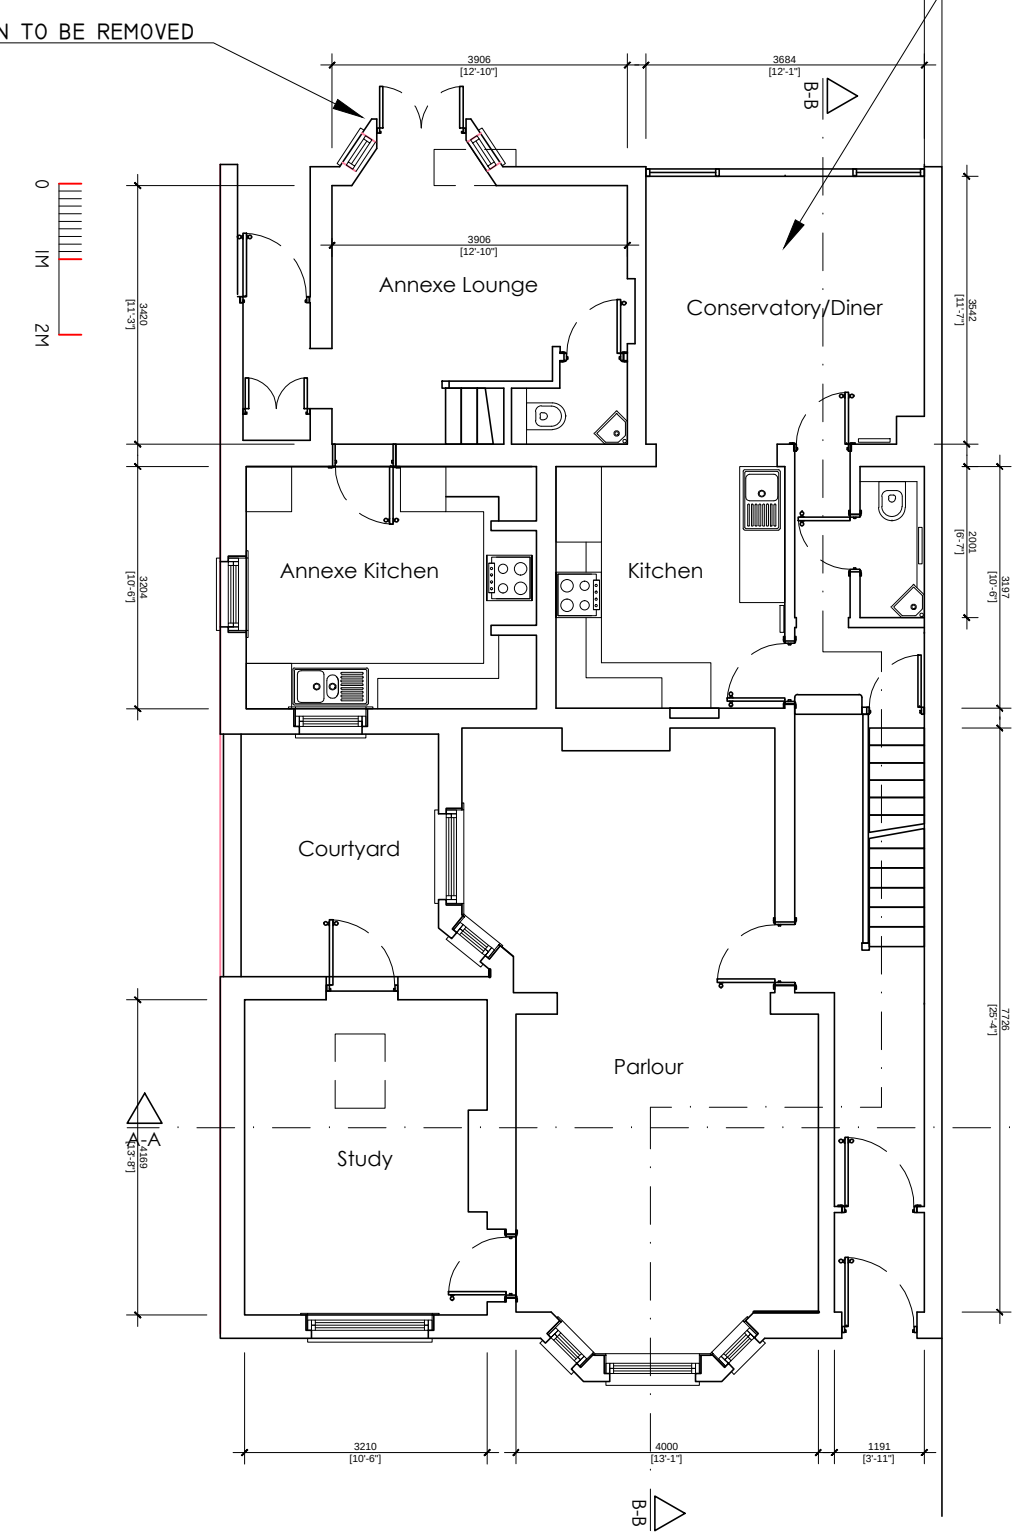


GF plan 1:100

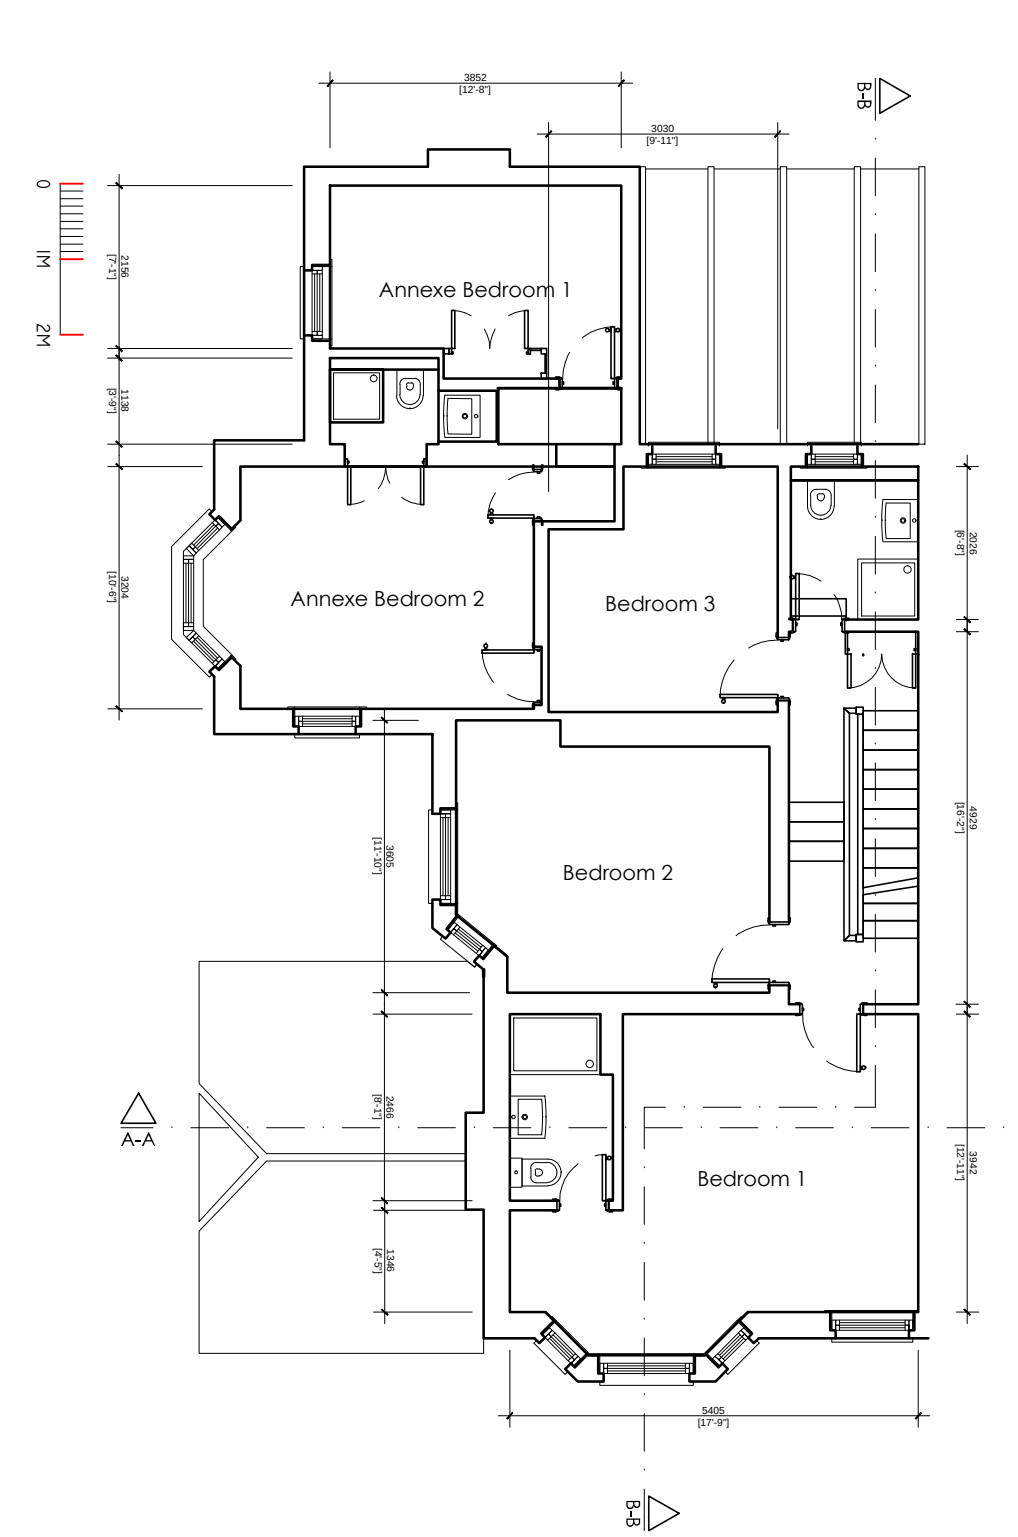

01 plan 1:100

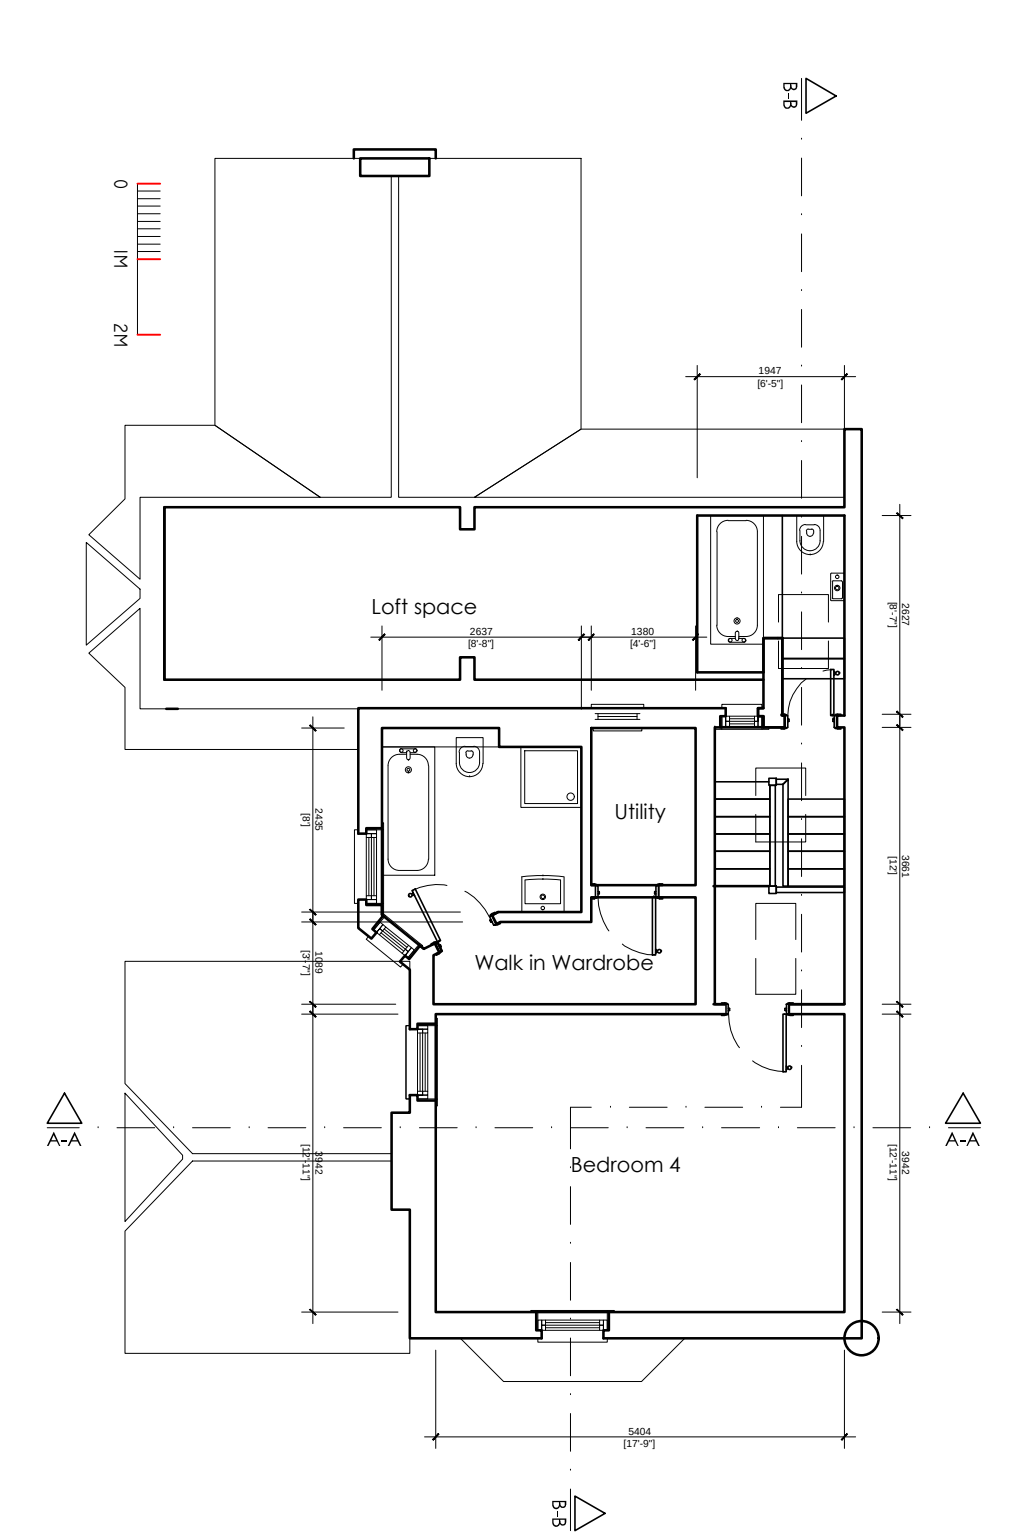

02 plan 1:100

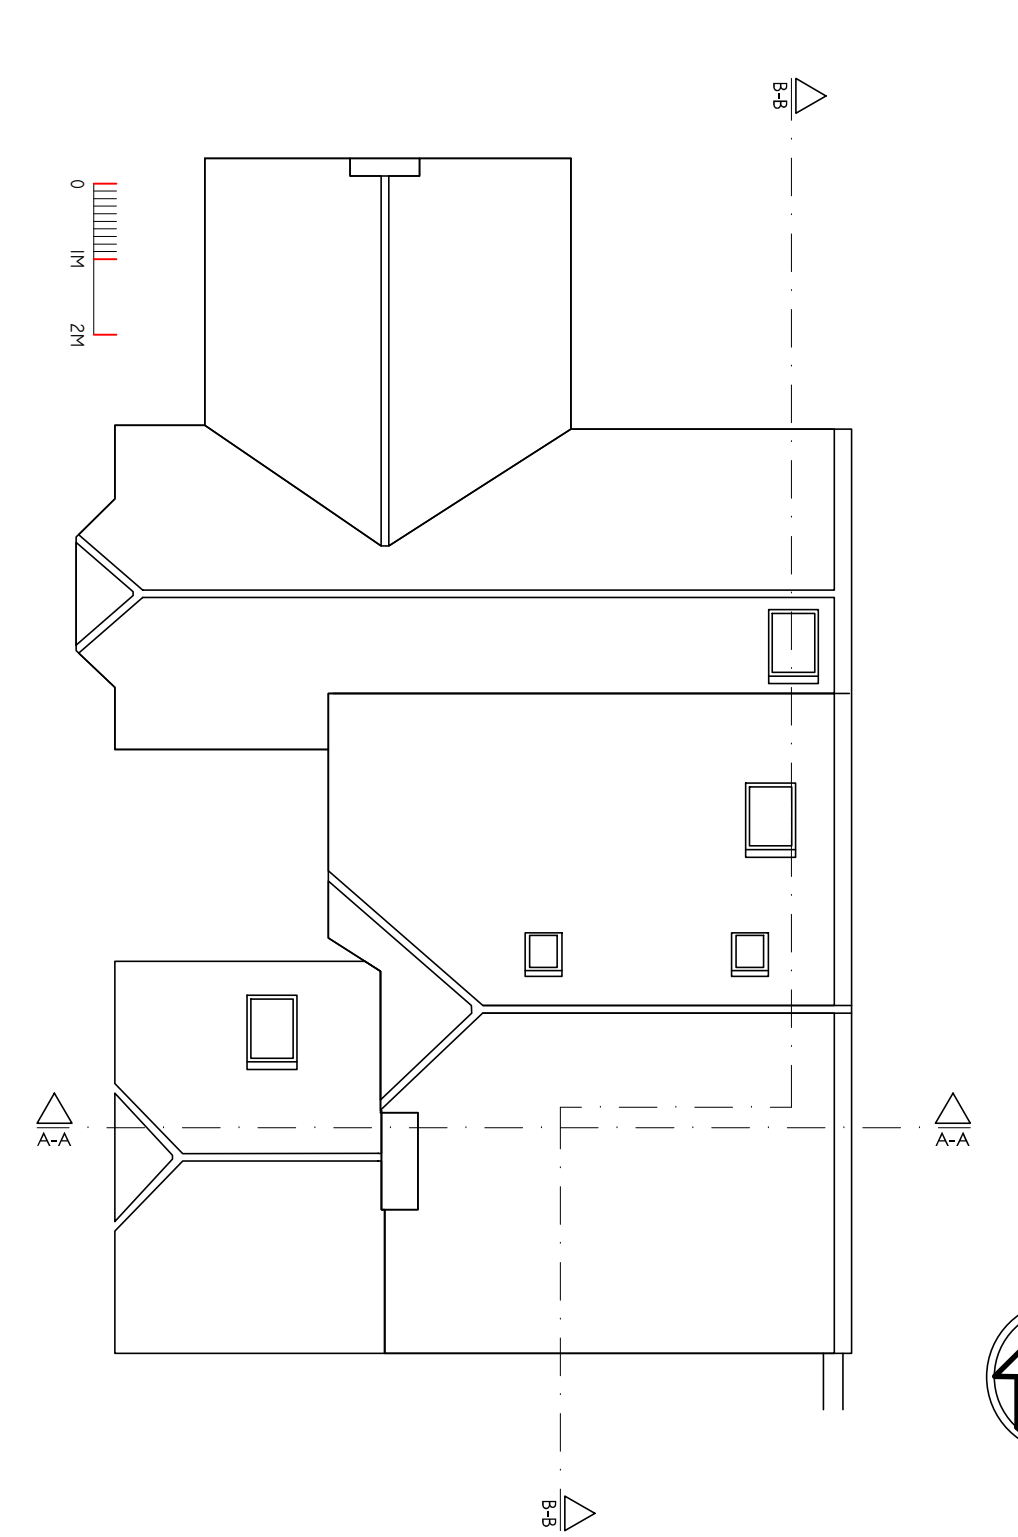


Roof plan 1:100




Existing Elevation - South 1:100




Existing Elevation - West 1:100

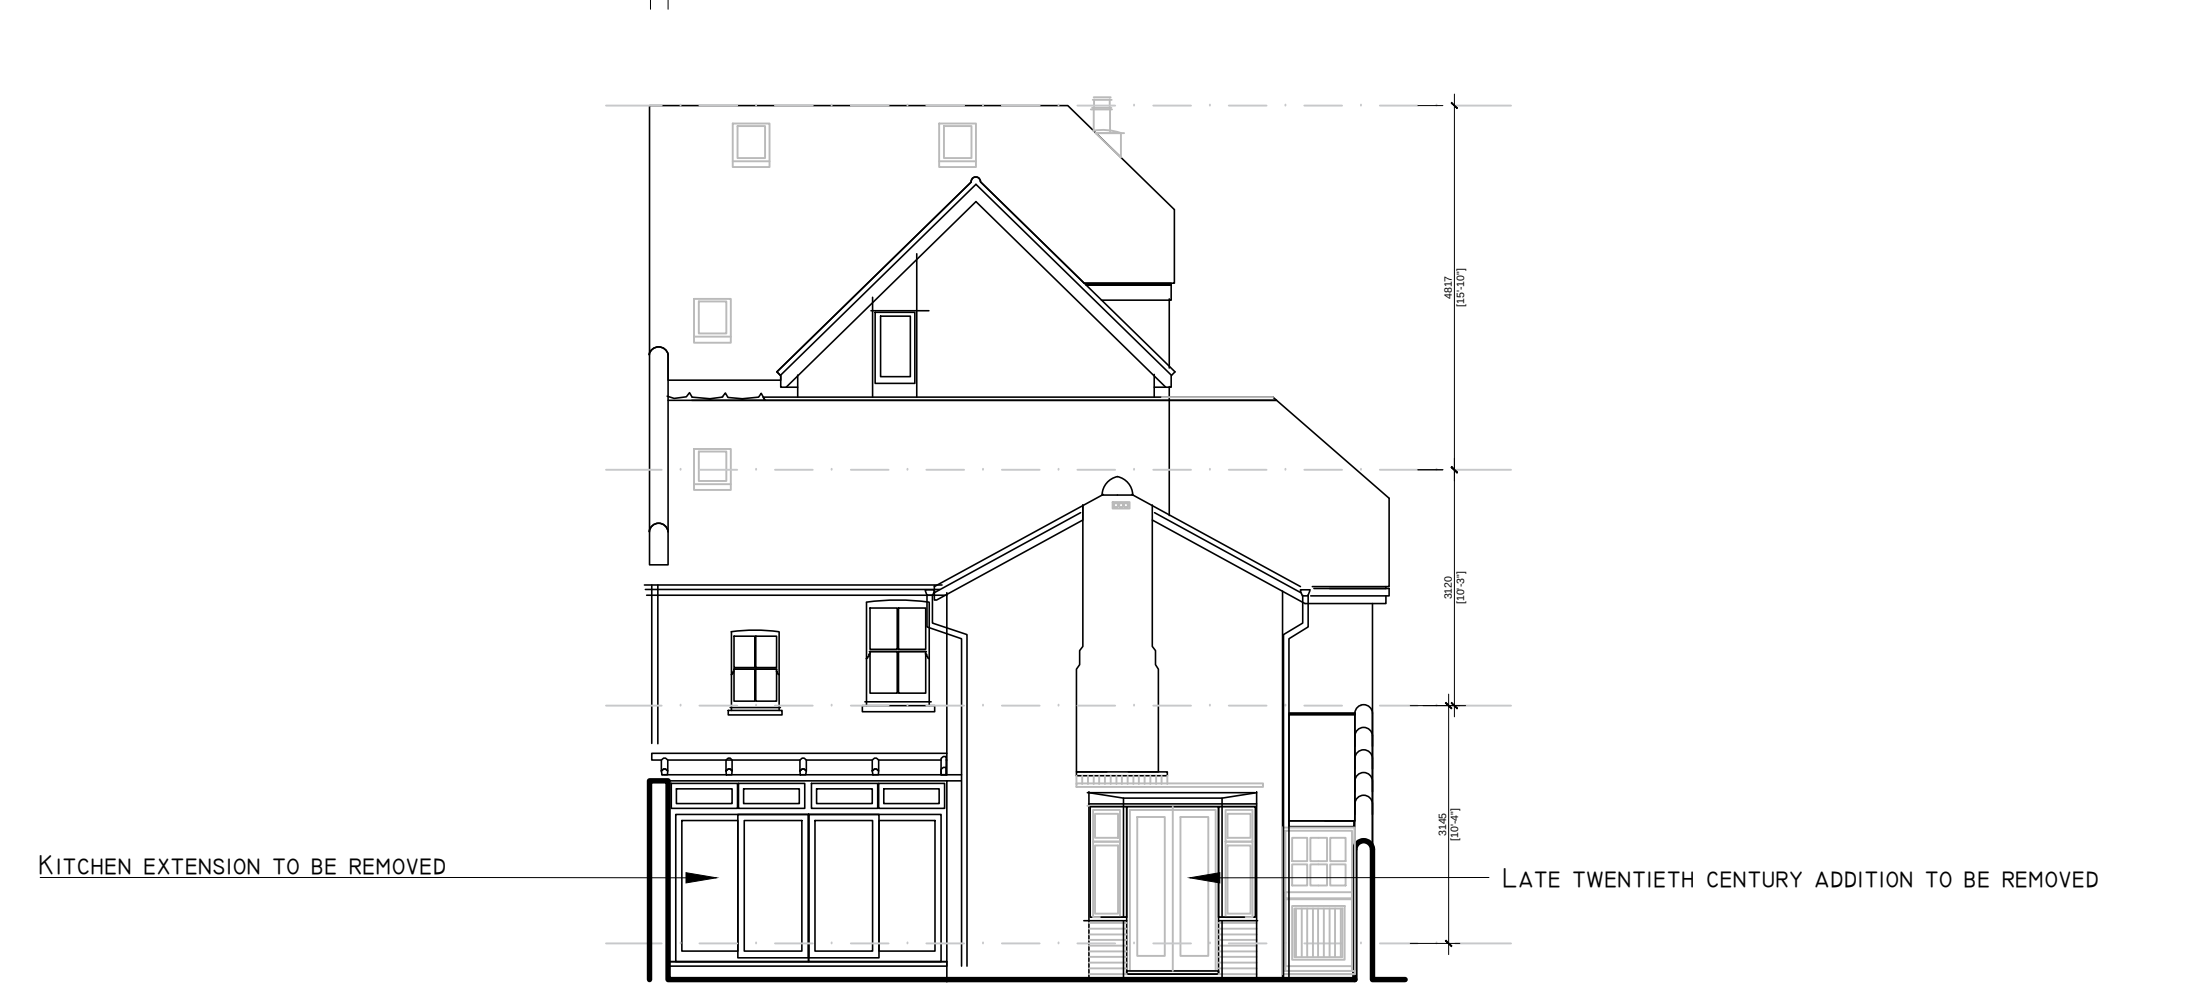

Existing Elevation - North 1:100

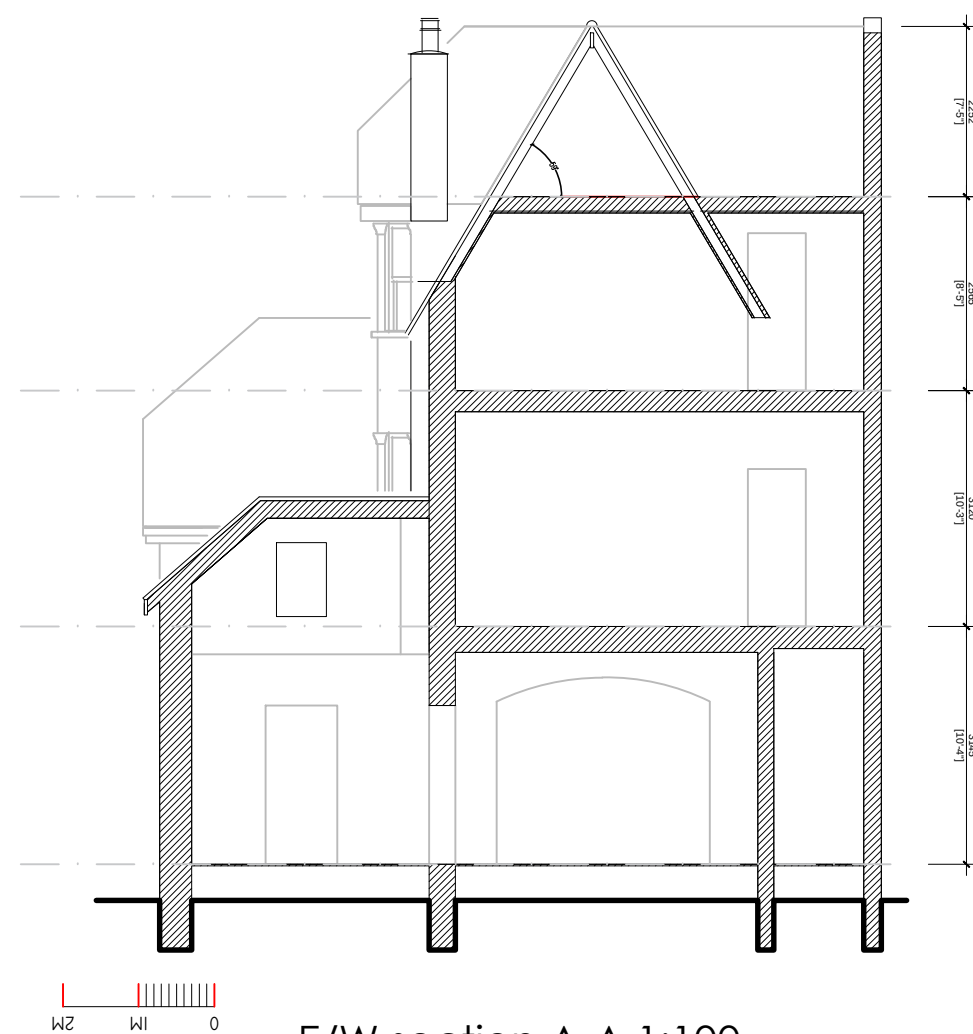

E/W section A-A 1:100

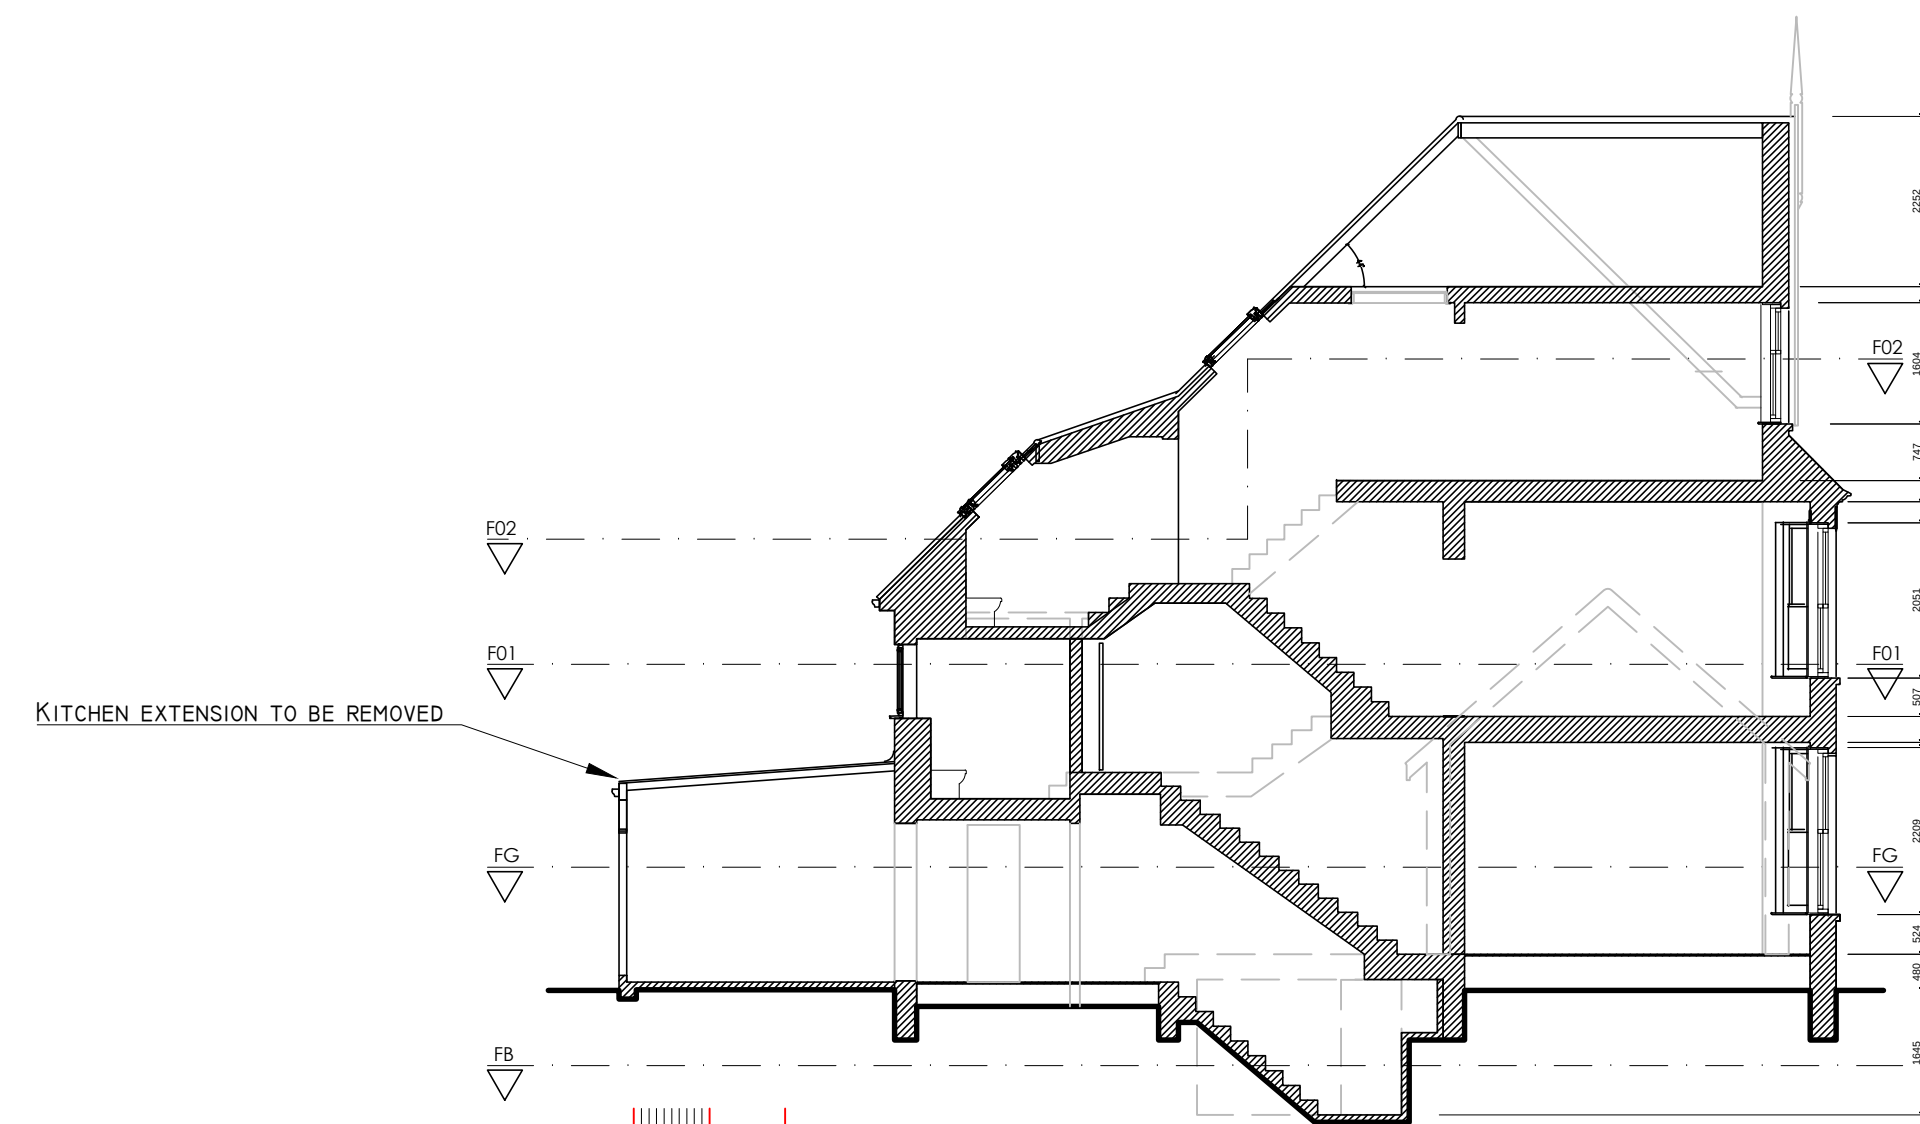

N/S section B-B 1:100

Bathroom North Elevation 1:20



Pope Stevens Architecture Ltd.
Crossways | 2 Beech Avenue
Chichester | West Sussex | PO19 3DR
Telephone: 01243 782 796
Email: pope.stevens@btinternet.com



Project
11 Irvine Road
Littlehampton

Drawing
Existing plans and elevations

Date	Drawn by	Scale
July 2021	DMac	1:100
Drawing No.	Revision	
DPA-01	00	