




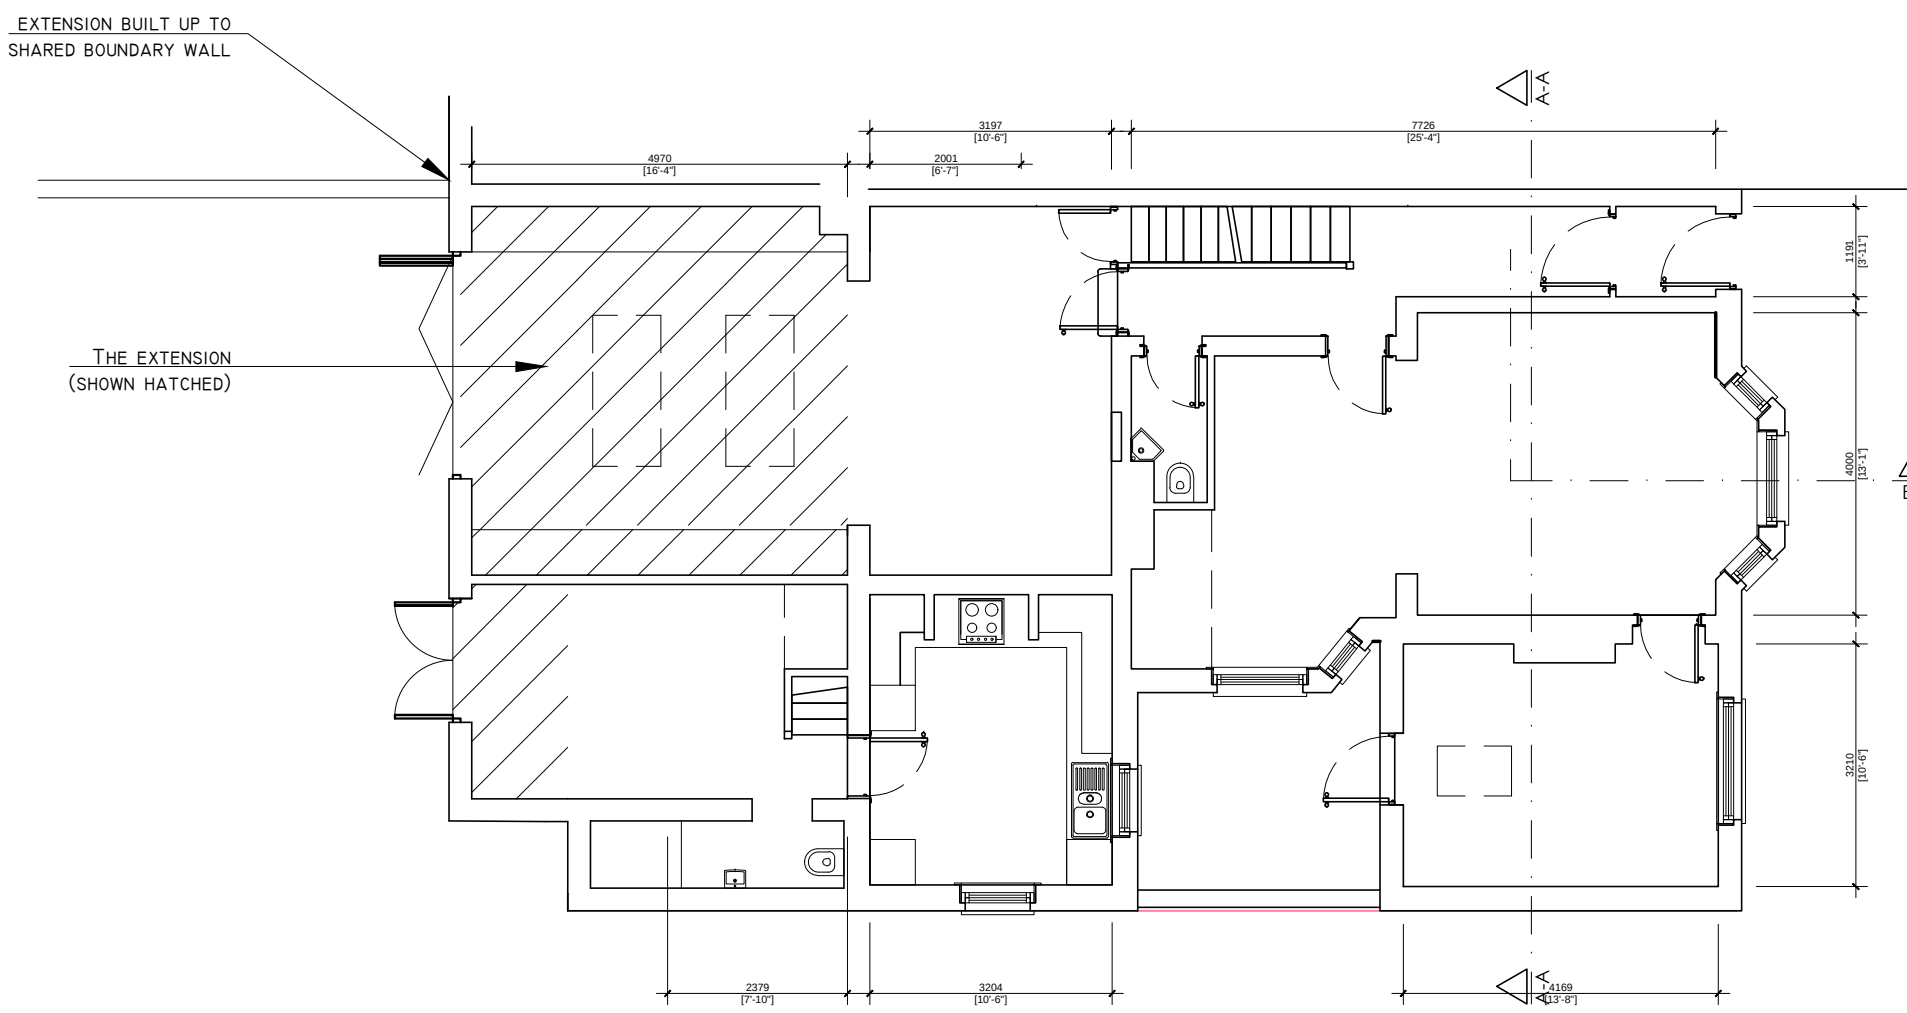

Proposed Ground Floor plan 1:100

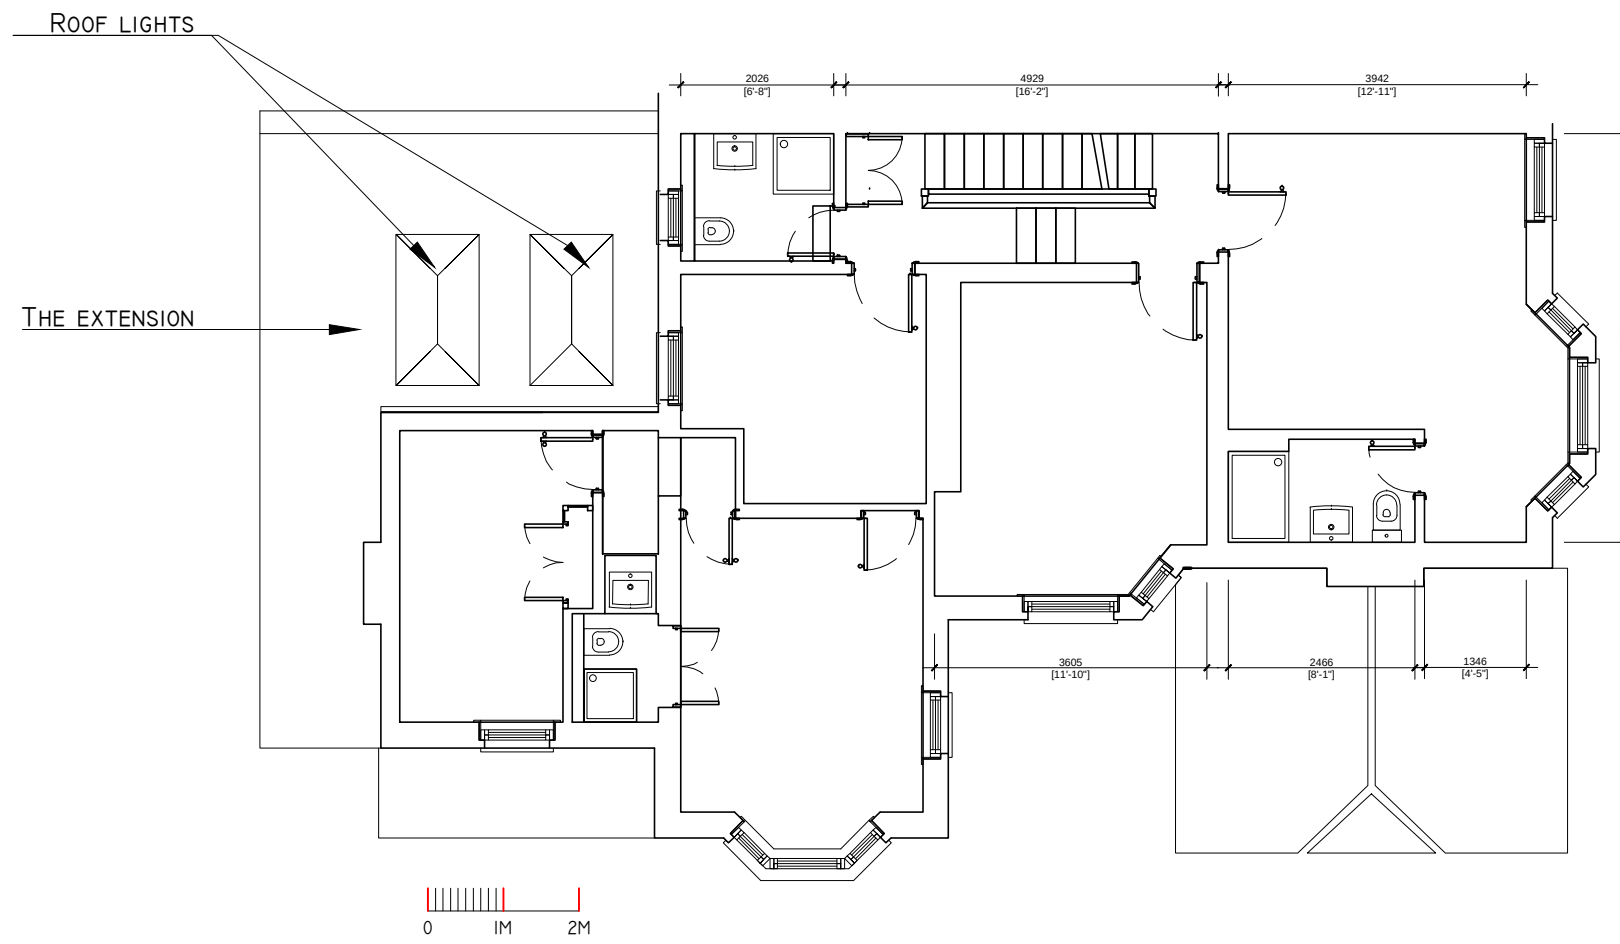

Proposed First Floor plan 1:100

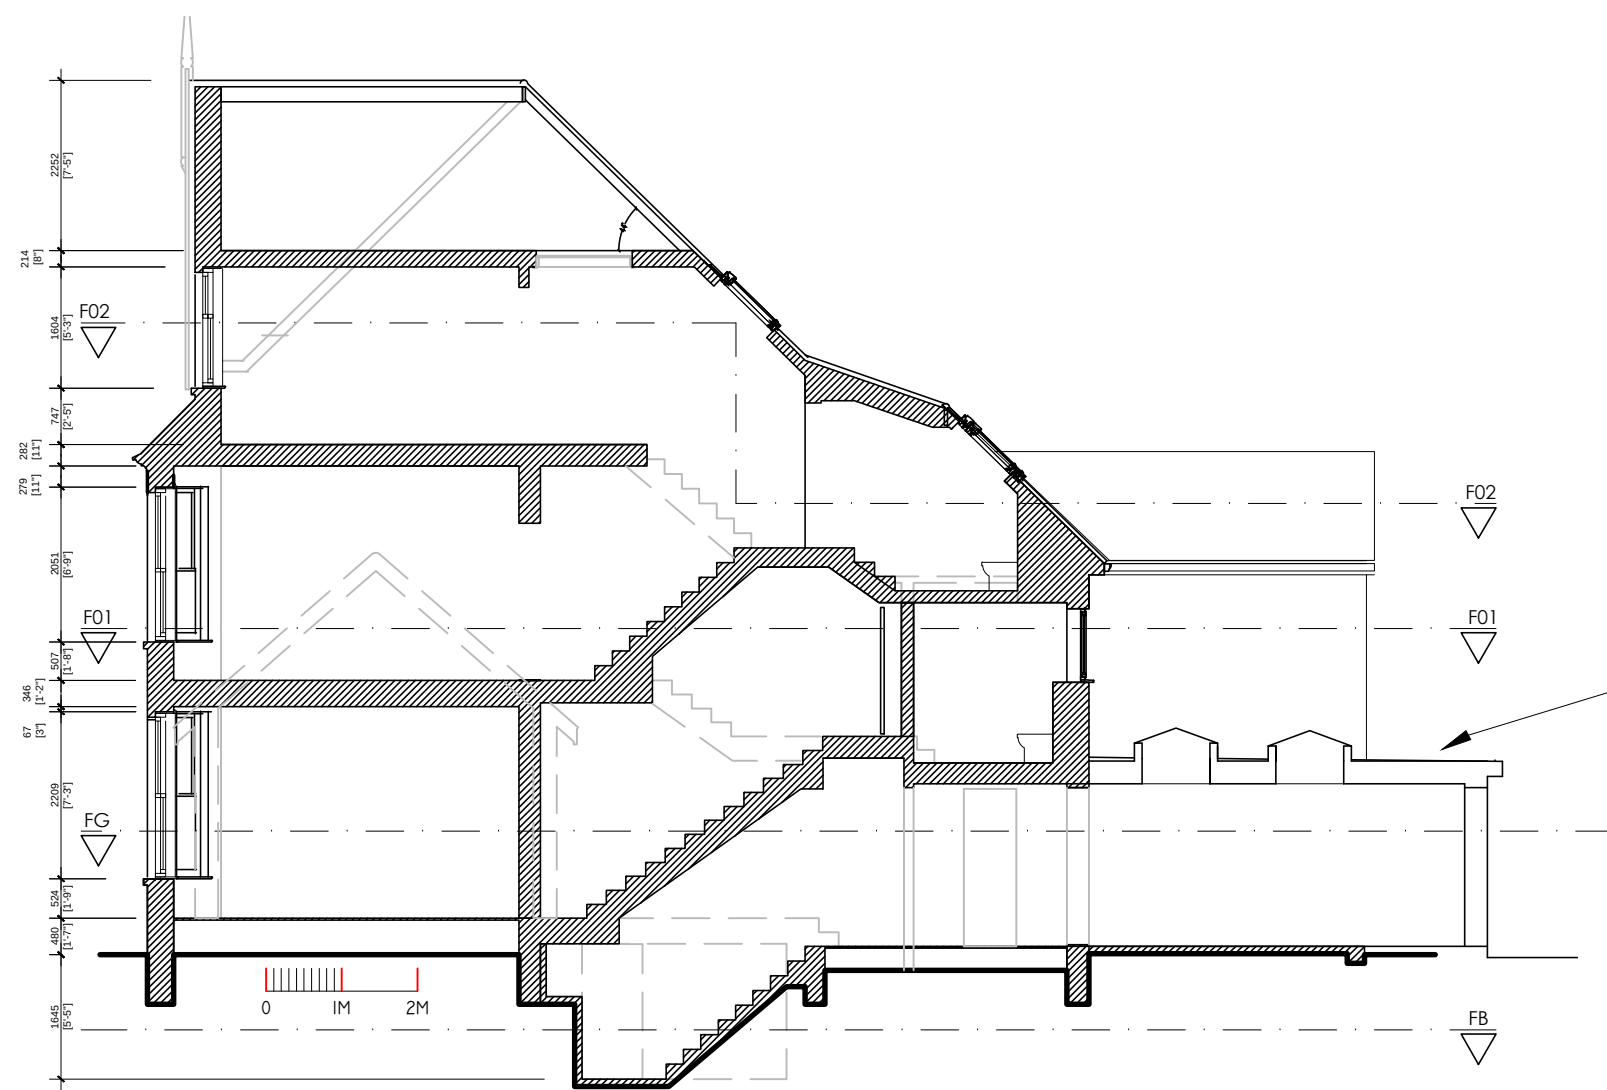

Proposed side east sectional elevation 1:100



Proposed side west elevation 1:100




Proposed rear north elevation 1:100



Proposed front south elevation 1:100



Site Plan 1:500

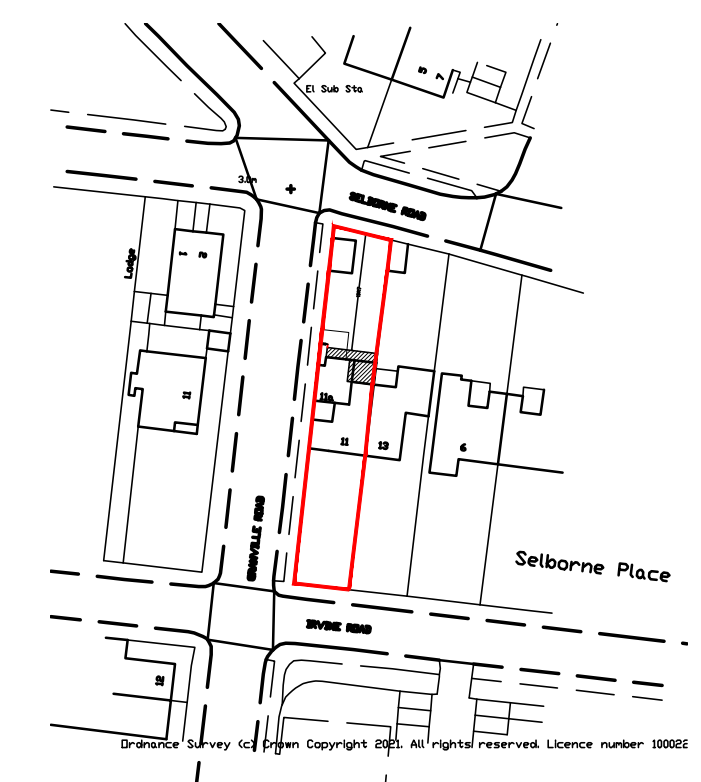


Location Plan 1:500

00 | Planning | 08.07.21



Pope Stevens Architecture Ltd.
Crossways | 2 Beech Avenue
Chichester | West Sussex | PO19 3DR
Telephone: 01243 782 796
Email: pope.stevens@btinternet.com

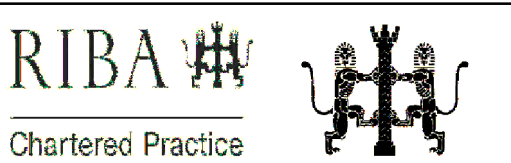

Project
11 Irving Road
Littlehampton

Drawing
Location, Site, proposed floor plans and elevations

Date July 2021	Drawn by CDP	Scale 1:100/500/1250
Drawing No. DPA-02	Revision 00	