




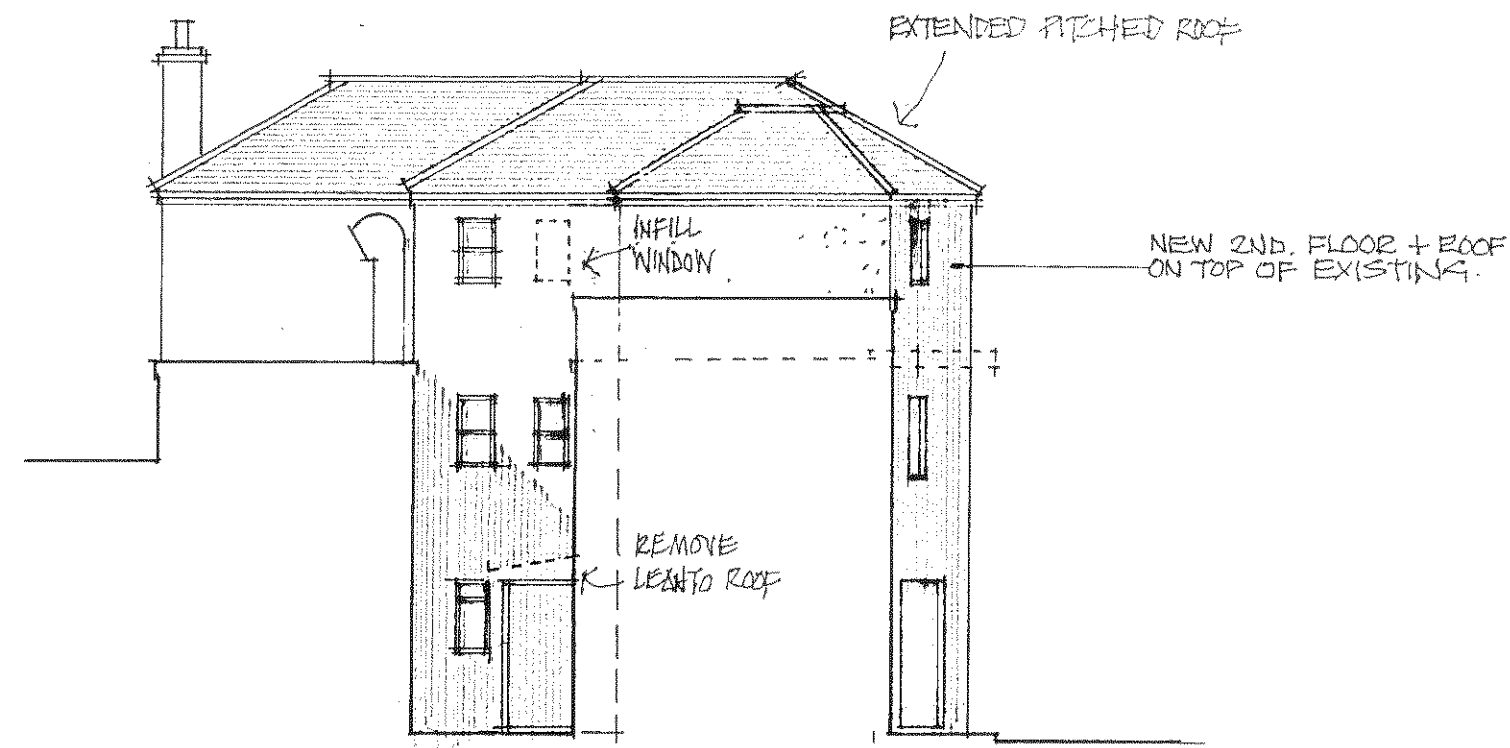


WEST ELEVATION - PROPOSED

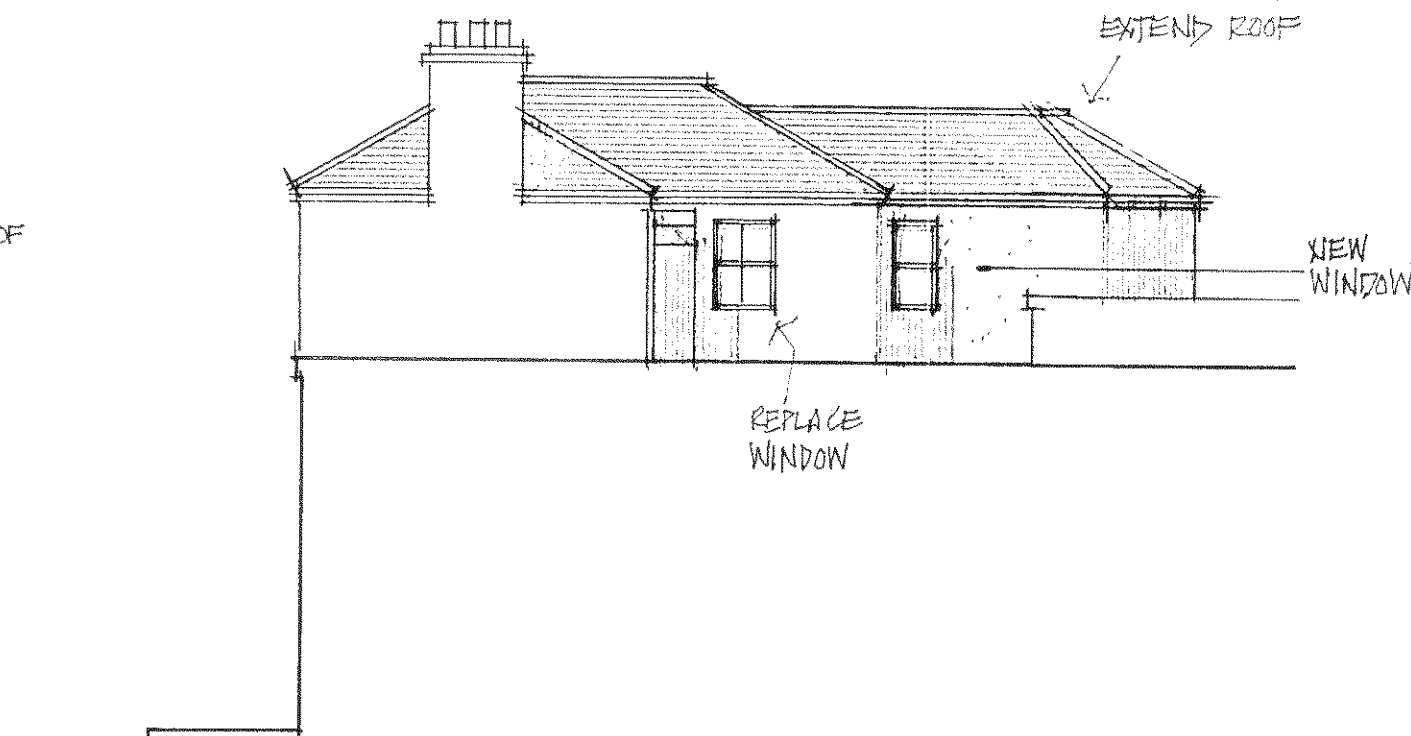

NORTH ELEVATION - PROPOSED

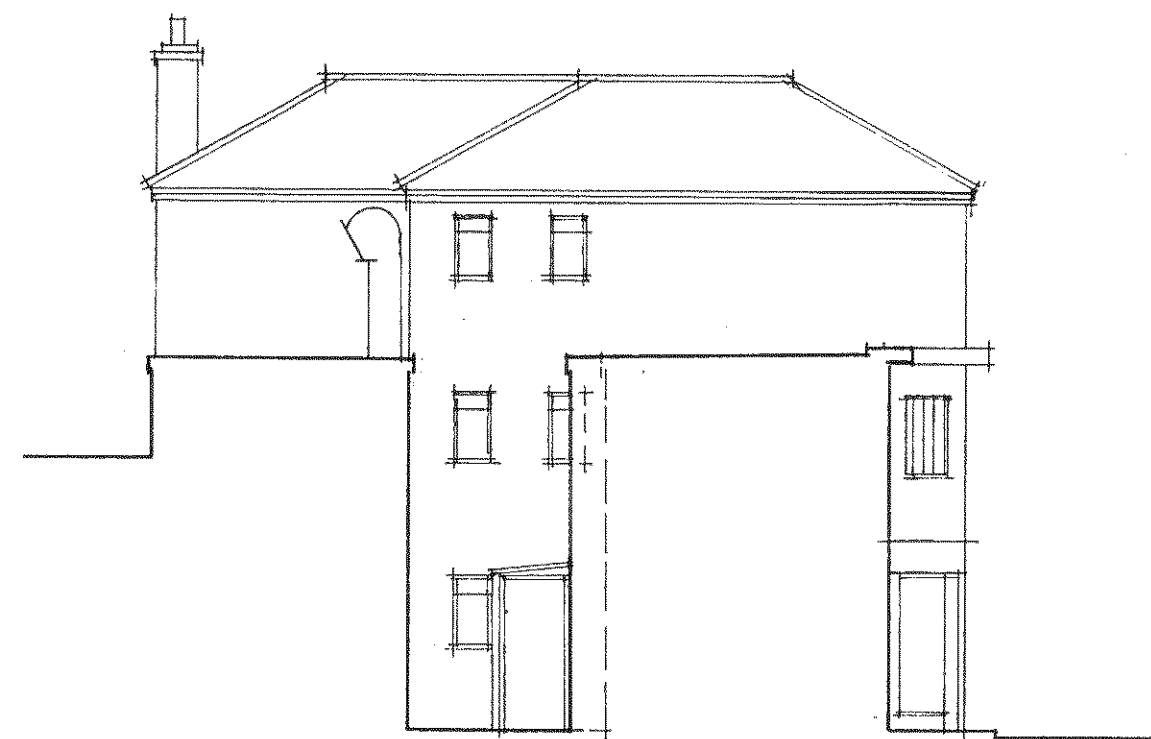

WEST ELEVATION - EXISTING

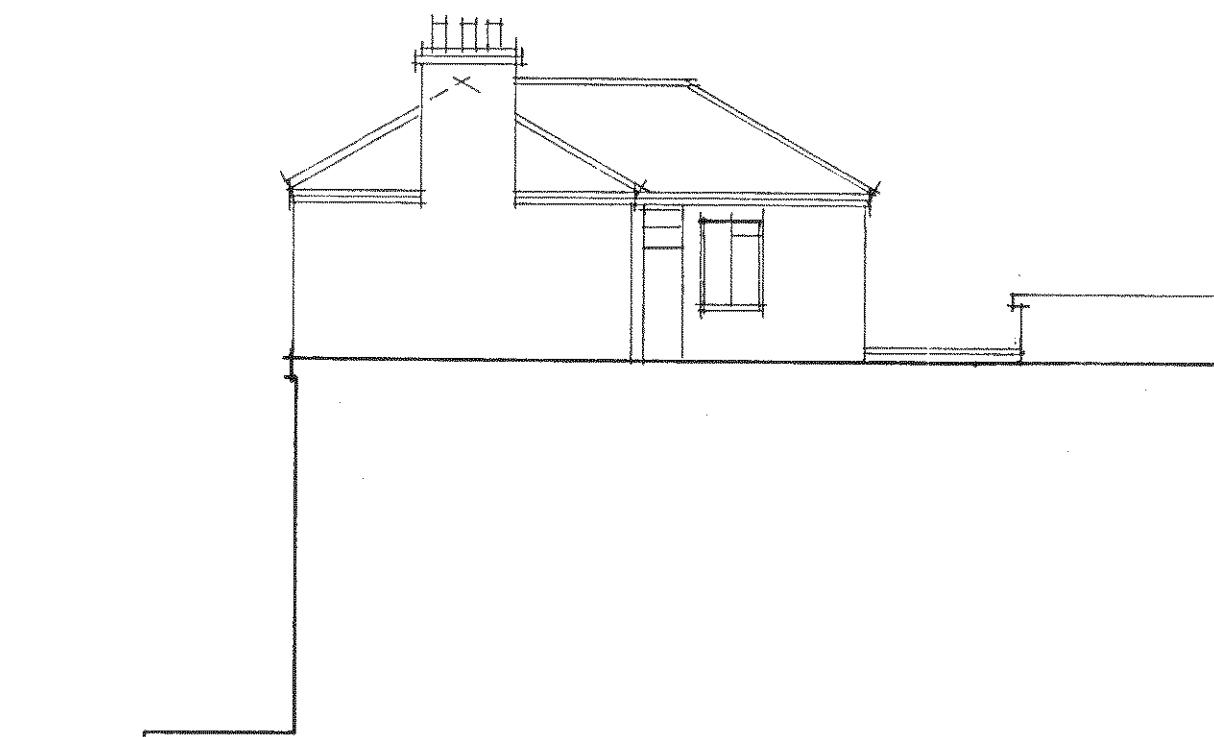

NORTH ELEVATION - EXISTING

PROPOSED ALTERATIONS TO FORM TWO SELF-CONTAINED FLATS
14 BEACH ROAD, LITTLEHAMPTON, SUSSEX,
GRAHAM NICOLLS, BUILDING DESIGN + TECHNOLOGY.

TEL / 07990 522709

SCALE / 1:100
DATE / 22.07.1012
DWG. NO / 010512 / T.P.03