

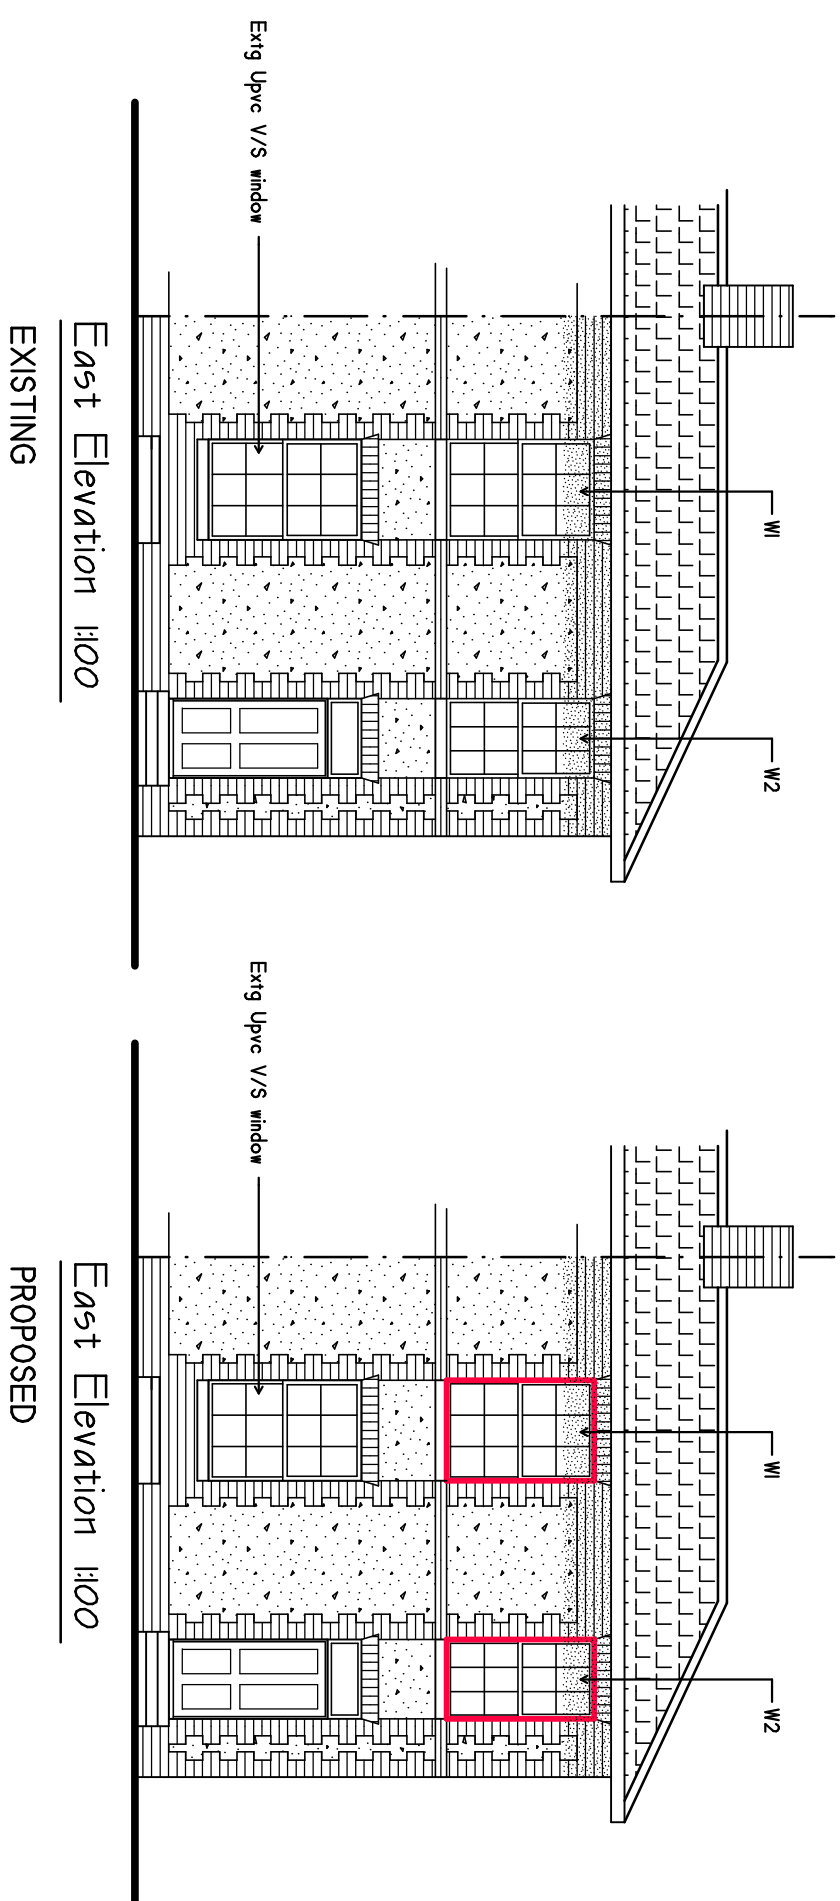


NOTES

1. No critical dimensions are to be scaled from this drawing.
(except for planning purposes)

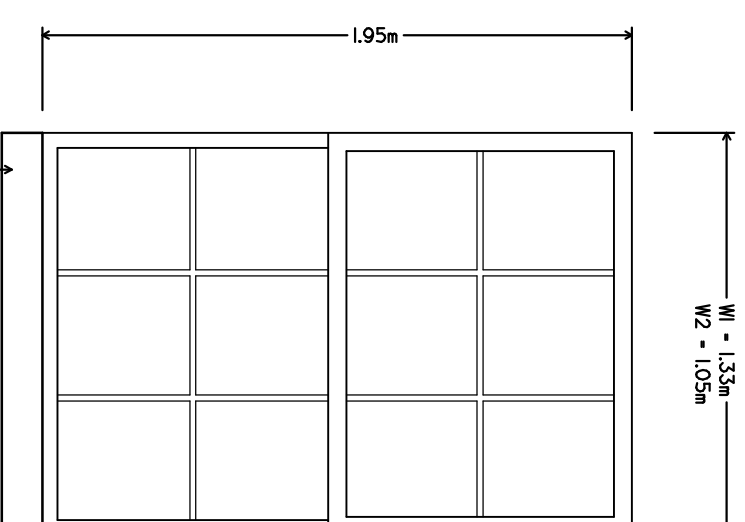

Location Plan 1:250

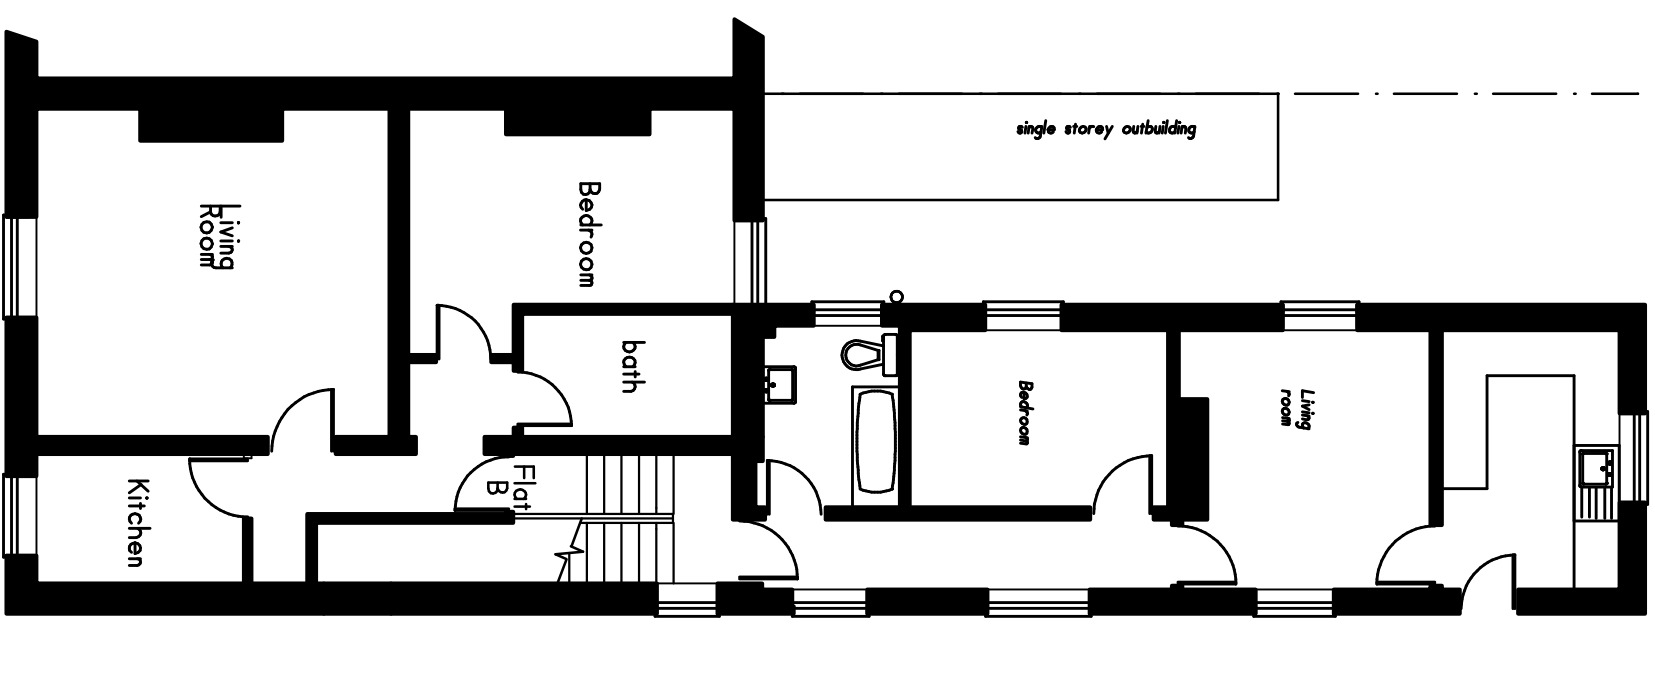



WINDOW ELEVATION 1:25

New windows to match extg Upvc V/S window at Ground Floor

Precise dimensions to be confirmed on site

Refer to Rehau "New Heritage" V/S window system drawing for full details

Windows to comply with current building reg. requirements with respect to insulation and means of escape

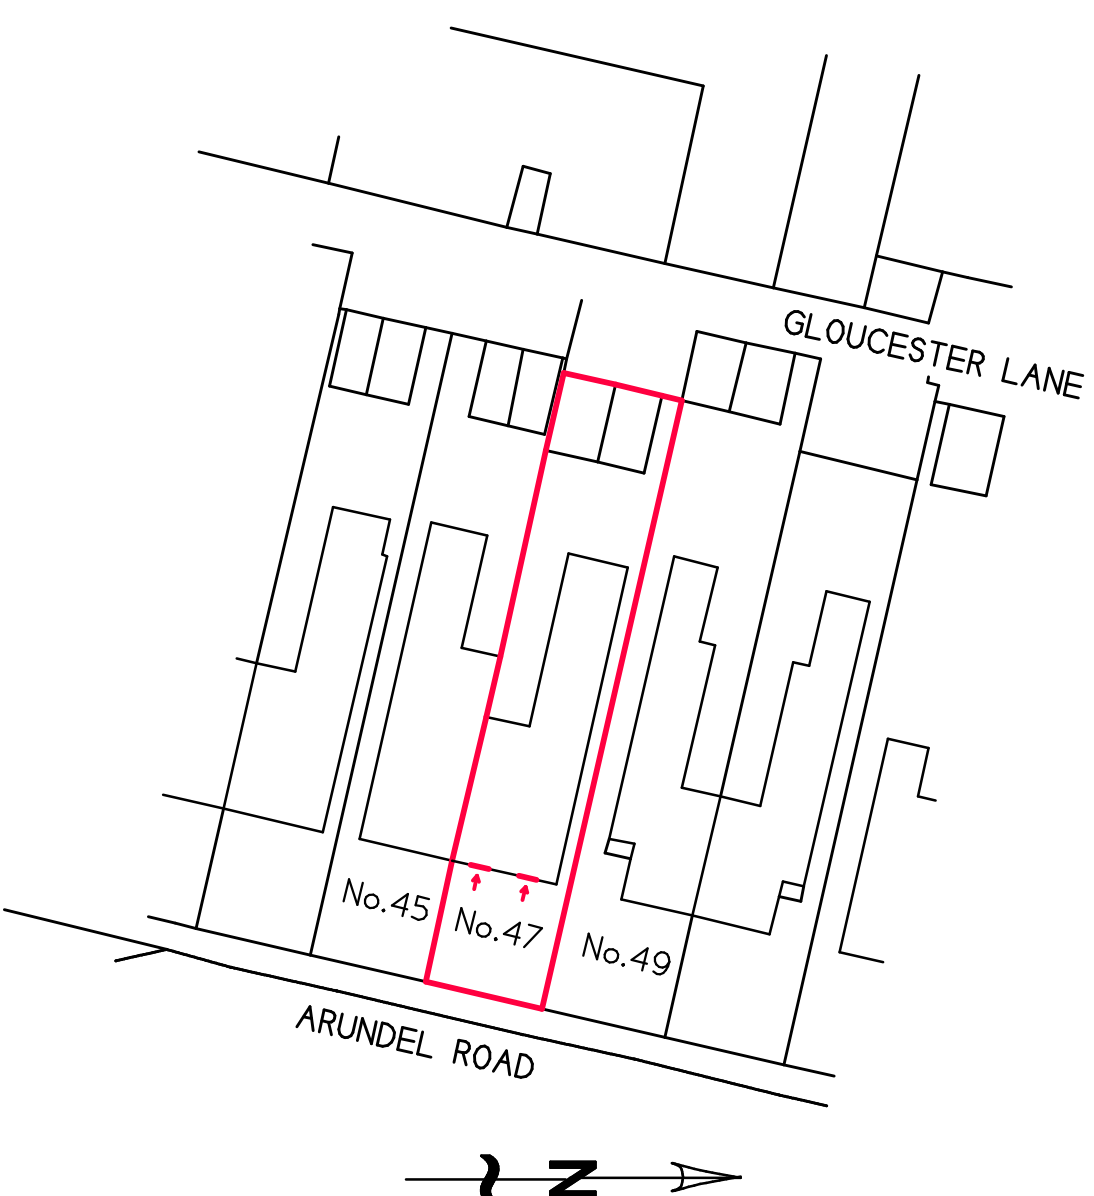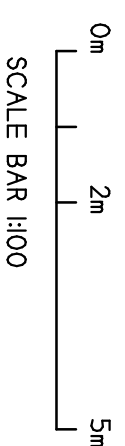

Site Plan 1:500

A2
1:100

REV	DATE	DESCRIPTION
A	July 19	Minor amendments

CLIENT:

S. Heasman esq.
44 Offington Lane
Worthing

JOB TITLE

Proposed replacement windows


Flat B
1st Floor
47 Arundel Road
Littlehampton

DRAWING TITLE

Plan, elevations etc

Clive C. Gibbs
BUILDING CONSULTANT

**30 Coleridge Close
Goring by Sea
Worthing, West Sussex
Telephone (01903) 33159**

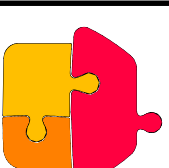

SCALE	A5 shown
DATE	April 19
DRAWN BY	
CHECKED BY	