






EAST [front] 1/100

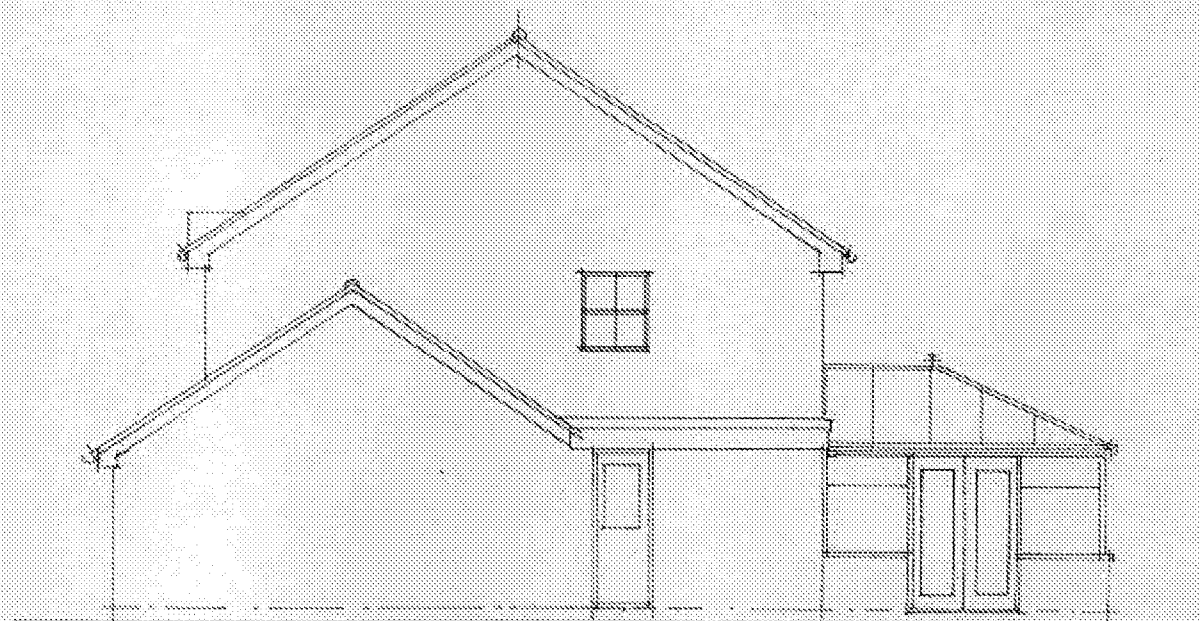


NORTH 1/100

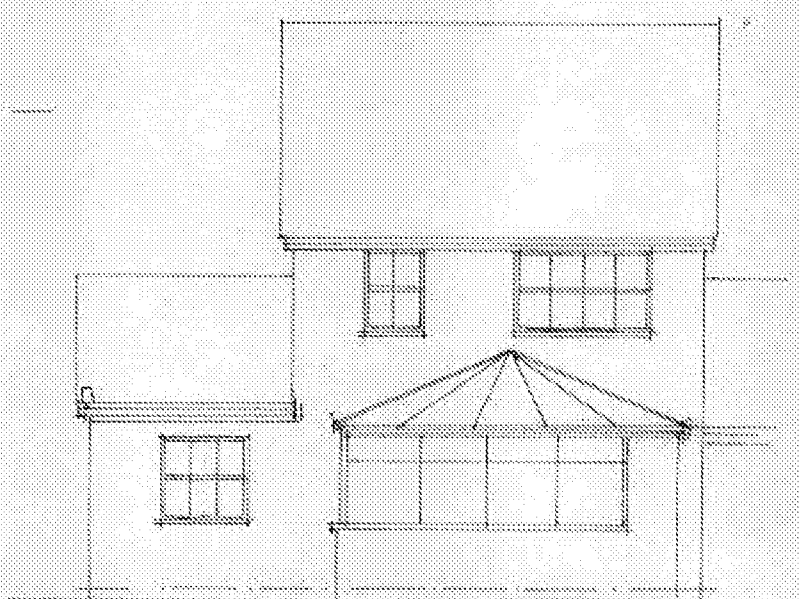


WEST 1/100

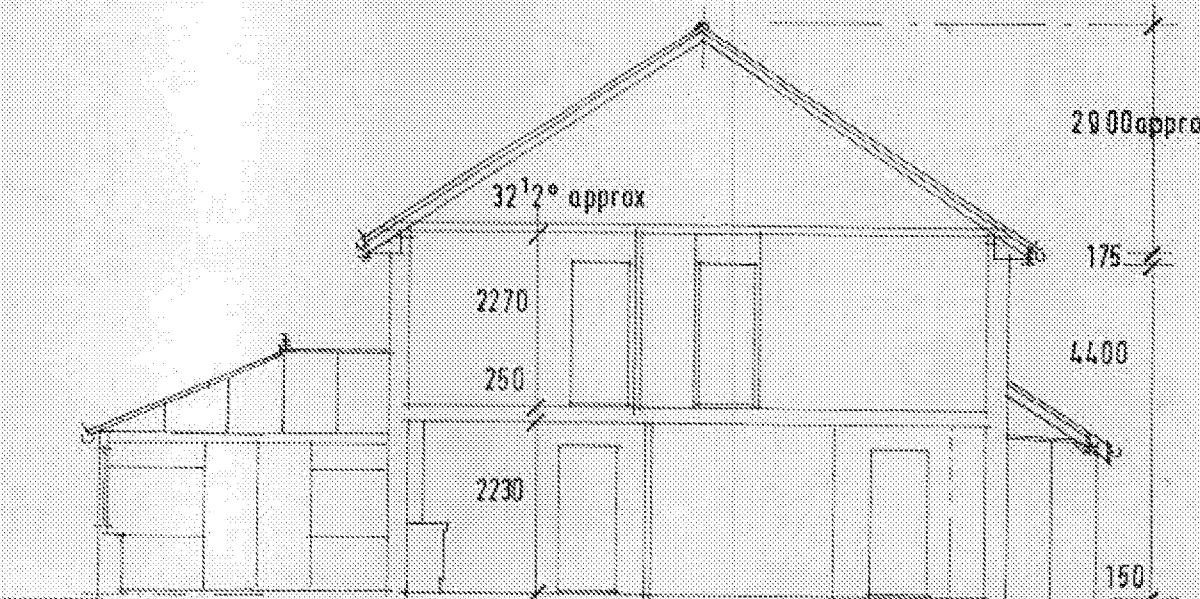


SECTION A-A 1/100

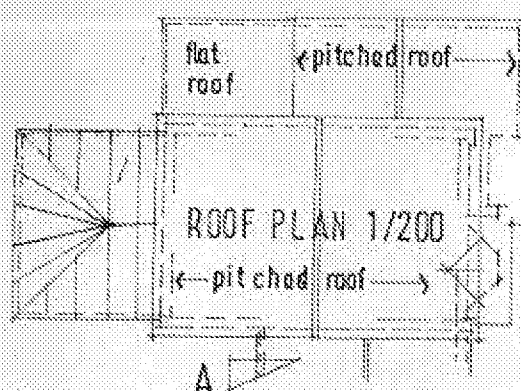


ROOF PLAN 1/200

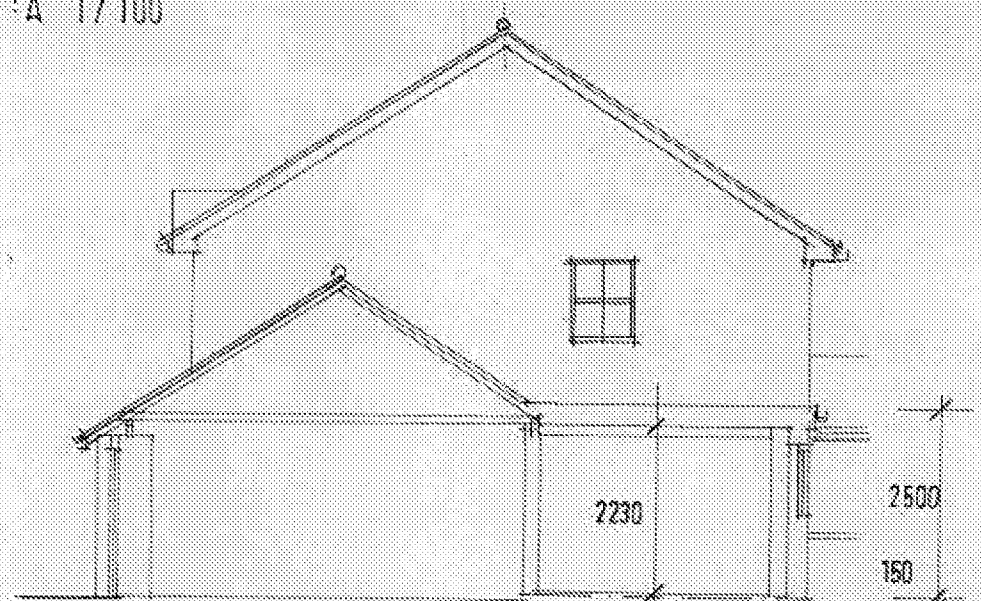

SECTION B-B 1/100

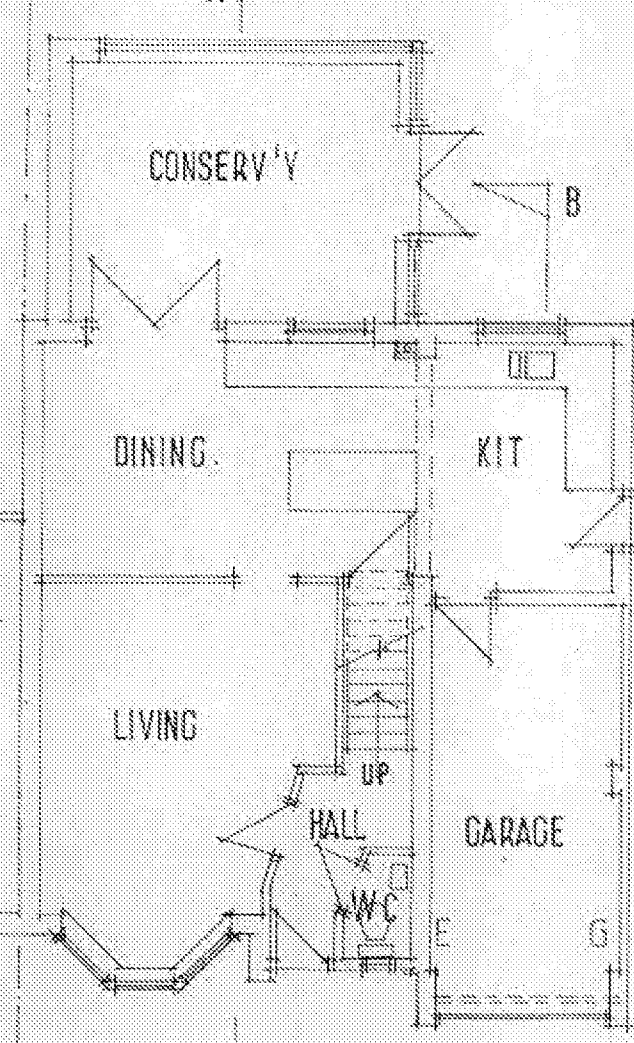

GROUND 1/100

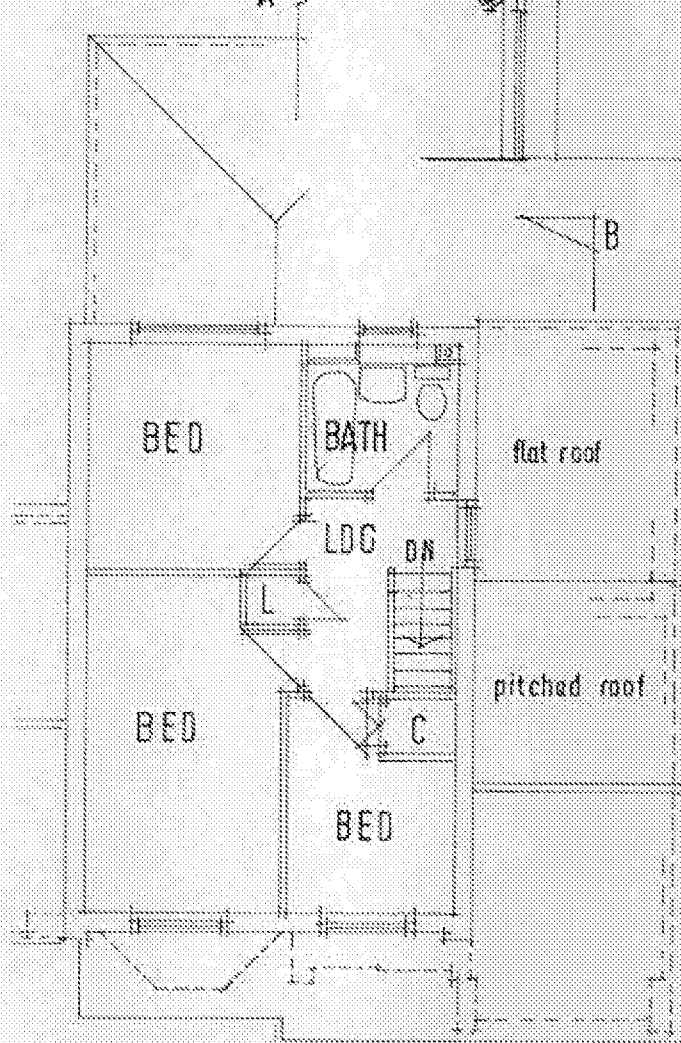

FIRST 1/100

TREVOR E. UNSTED LTD

15-17 SEA LANE • RUSTINGTON • WEST SUSSEX • BN16 3JG

Client: MR & MRS J. GALE

Project: FIRST FLOOR EXTENSION AT
43, FALCON GARDENS, LITTLEHAMPTON,
W/SUSSEX, BN17 7RA

Drawing: EXISTING

Scale: AS SHOWN Drawing No.:

Date: JUNE 2017 17/4461/2

Drawn to: Revisions:

Copyright: [Signature]

The contractor must check all dimensions and levels on site and make any necessary adjustments.

It is the contractor's responsibility to ensure compliance with all statutory authority requirements. Carry out works with total regard to existing and retained structures. Works and materials to meet DPM.

Drawing to be read in strict accordance with engineer's information where applicable.

All structural timber C16 unless otherwise noted. All structural and external timber preservative impregnated with preservative, cut ends to be treated with Cuprinol or similar treatment.

Local authority to witness satisfactory test on all new and amended foundation drainage.