


NOTE
DO NOT SCALE FROM THIS DRAWING. ALL DIMENSIONS RELATING TO SUB-CONTRACTORS OR SUPPLIERS WORK MUST BE CHECKED AND AGREED BETWEEN THE GENERAL CONTRACTOR AND THE SUB-CONTRACTORS AND SUPPLIERS. ALL DIMENSIONS ARE IN MILLIMETRES. IF IN DOUBT ASK. THIS DRAWING MAY BE SCALED FOR PLANNING PURPOSES ONLY. ALL WORKS OR MATERIALS INDICATED ON THE DRAWING ARE TO BE TO THE LATEST BRITISH STANDARDS AND ARE TO BE CARRIED OUT IN ACCORDANCE WITH THE RELEVANT CODES OF PRACTICE OR RECOGNIZED TRADE ASSOCIATION RECOMMENDATIONS AND PUBLICATIONS. © THIS DRAWING IS THE COPYRIGHT OF FUNNELL DESIGN PARTNERSHIP LTD.




South (Rear) Elevation



North (Front) Elevation

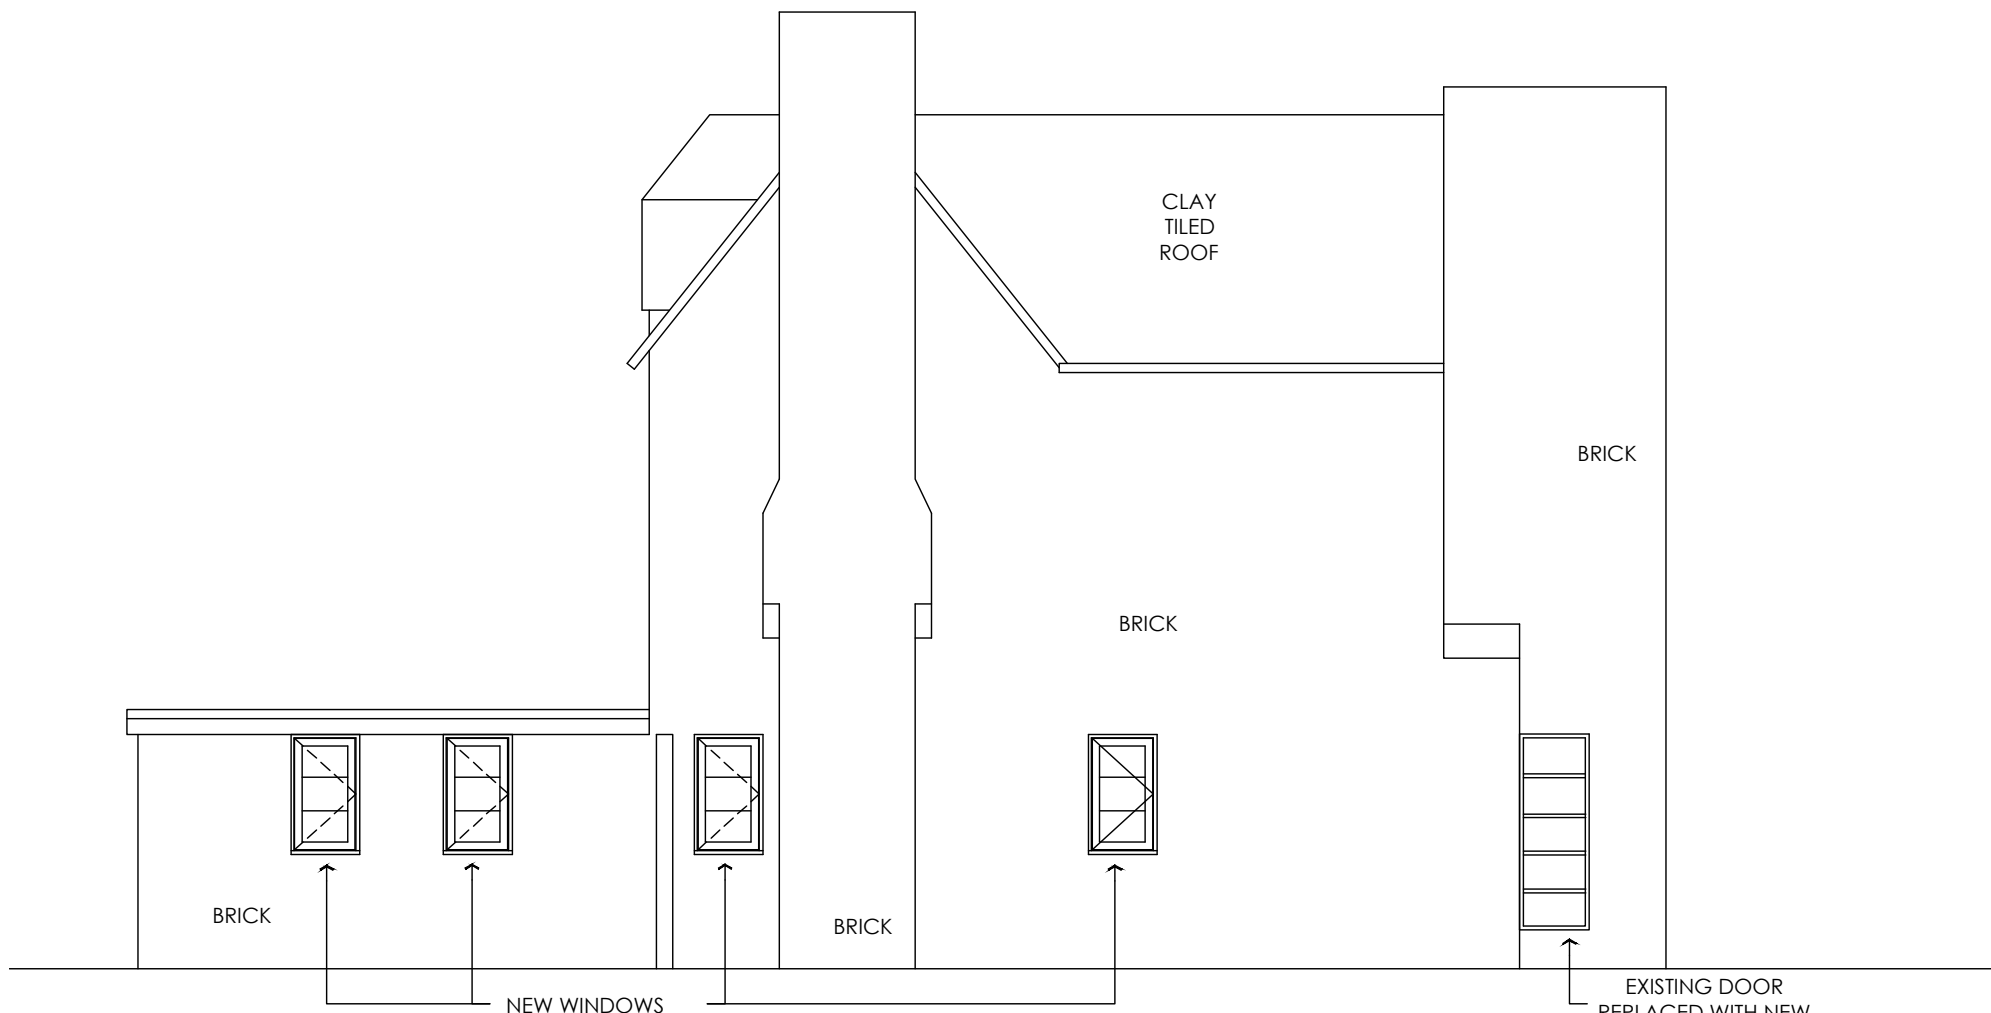

East Elevation

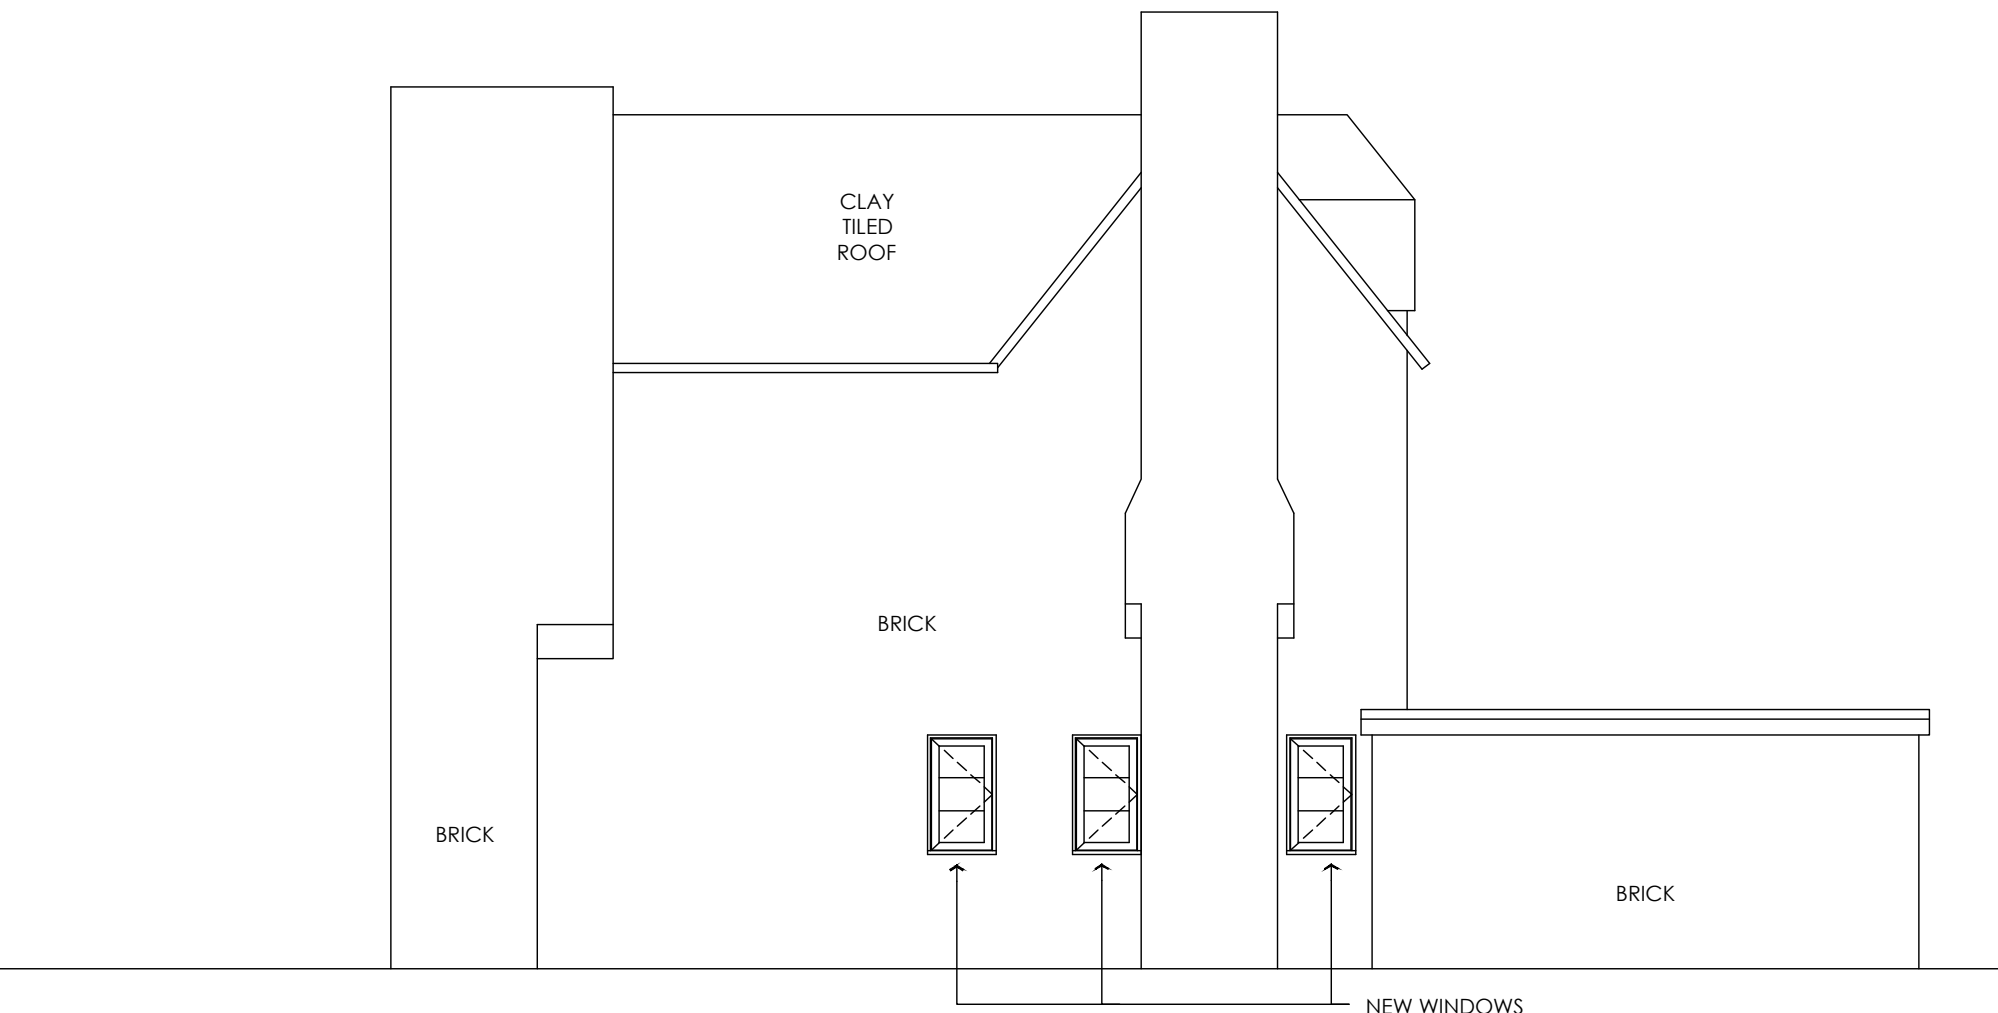

West Elevation

~ 12/05/20 JM Drawing created			
REV	DATE	BY	DESCRIPTION
 FUNNELL DESIGN PARTNERSHIP BizSpace, Courtwick Lane, Littlehampton, BN17 7TL T: +44 (0)1243 211250 - E: office@funnelldesign.co.uk			
Client Mr & Mrs Stojanovski			
Location 3-4 Selbourne Place Selbourne Road Littlehampton BN17 5NH			
Drawing Title Proposed Elevations			
Date May 2021	Drawn By JM	Scale 1:50 @ A1	
CAD file name 1779-Vardeir - Planning Rev00.dwg			
Drawing No 1779-P-04		Revision ~	

PROPOSED