


NOTE
DO NOT SCALE FROM THIS DRAWING. ALL DIMENSIONS
RELATING TO SUB-CONTRACTORS OR SUPPLIERS WORK MUST
BE CHECKED AND AGREED BETWEEN THE GENERAL
CONTRACTOR AND THE SUB-CONTRACTORS AND SUPPLIERS.
ALL DIMENSIONS ARE IN MILLIMETRES. IF IN DOUBT ASK THIS
DRAWING MAY BE SCALED FOR PLANNING PURPOSES ONLY. ALL
WORKS OR MATERIALS INDICATED ON THE DRAWING ARE TO BE
TO THE LATEST BRITISH STANDARDS AND ARE TO BE CARRIED
OUT IN ACCORDANCE WITH THE RELEVANT CODES OF PRACTICE
OR RECOGNIZED TRADE ASSOCIATION RECOMMENDATIONS
AND PUBLICATIONS. © THIS DRAWING IS THE COPYRIGHT OF
FUNNELL DESIGN PARTNERSHIP LTD.

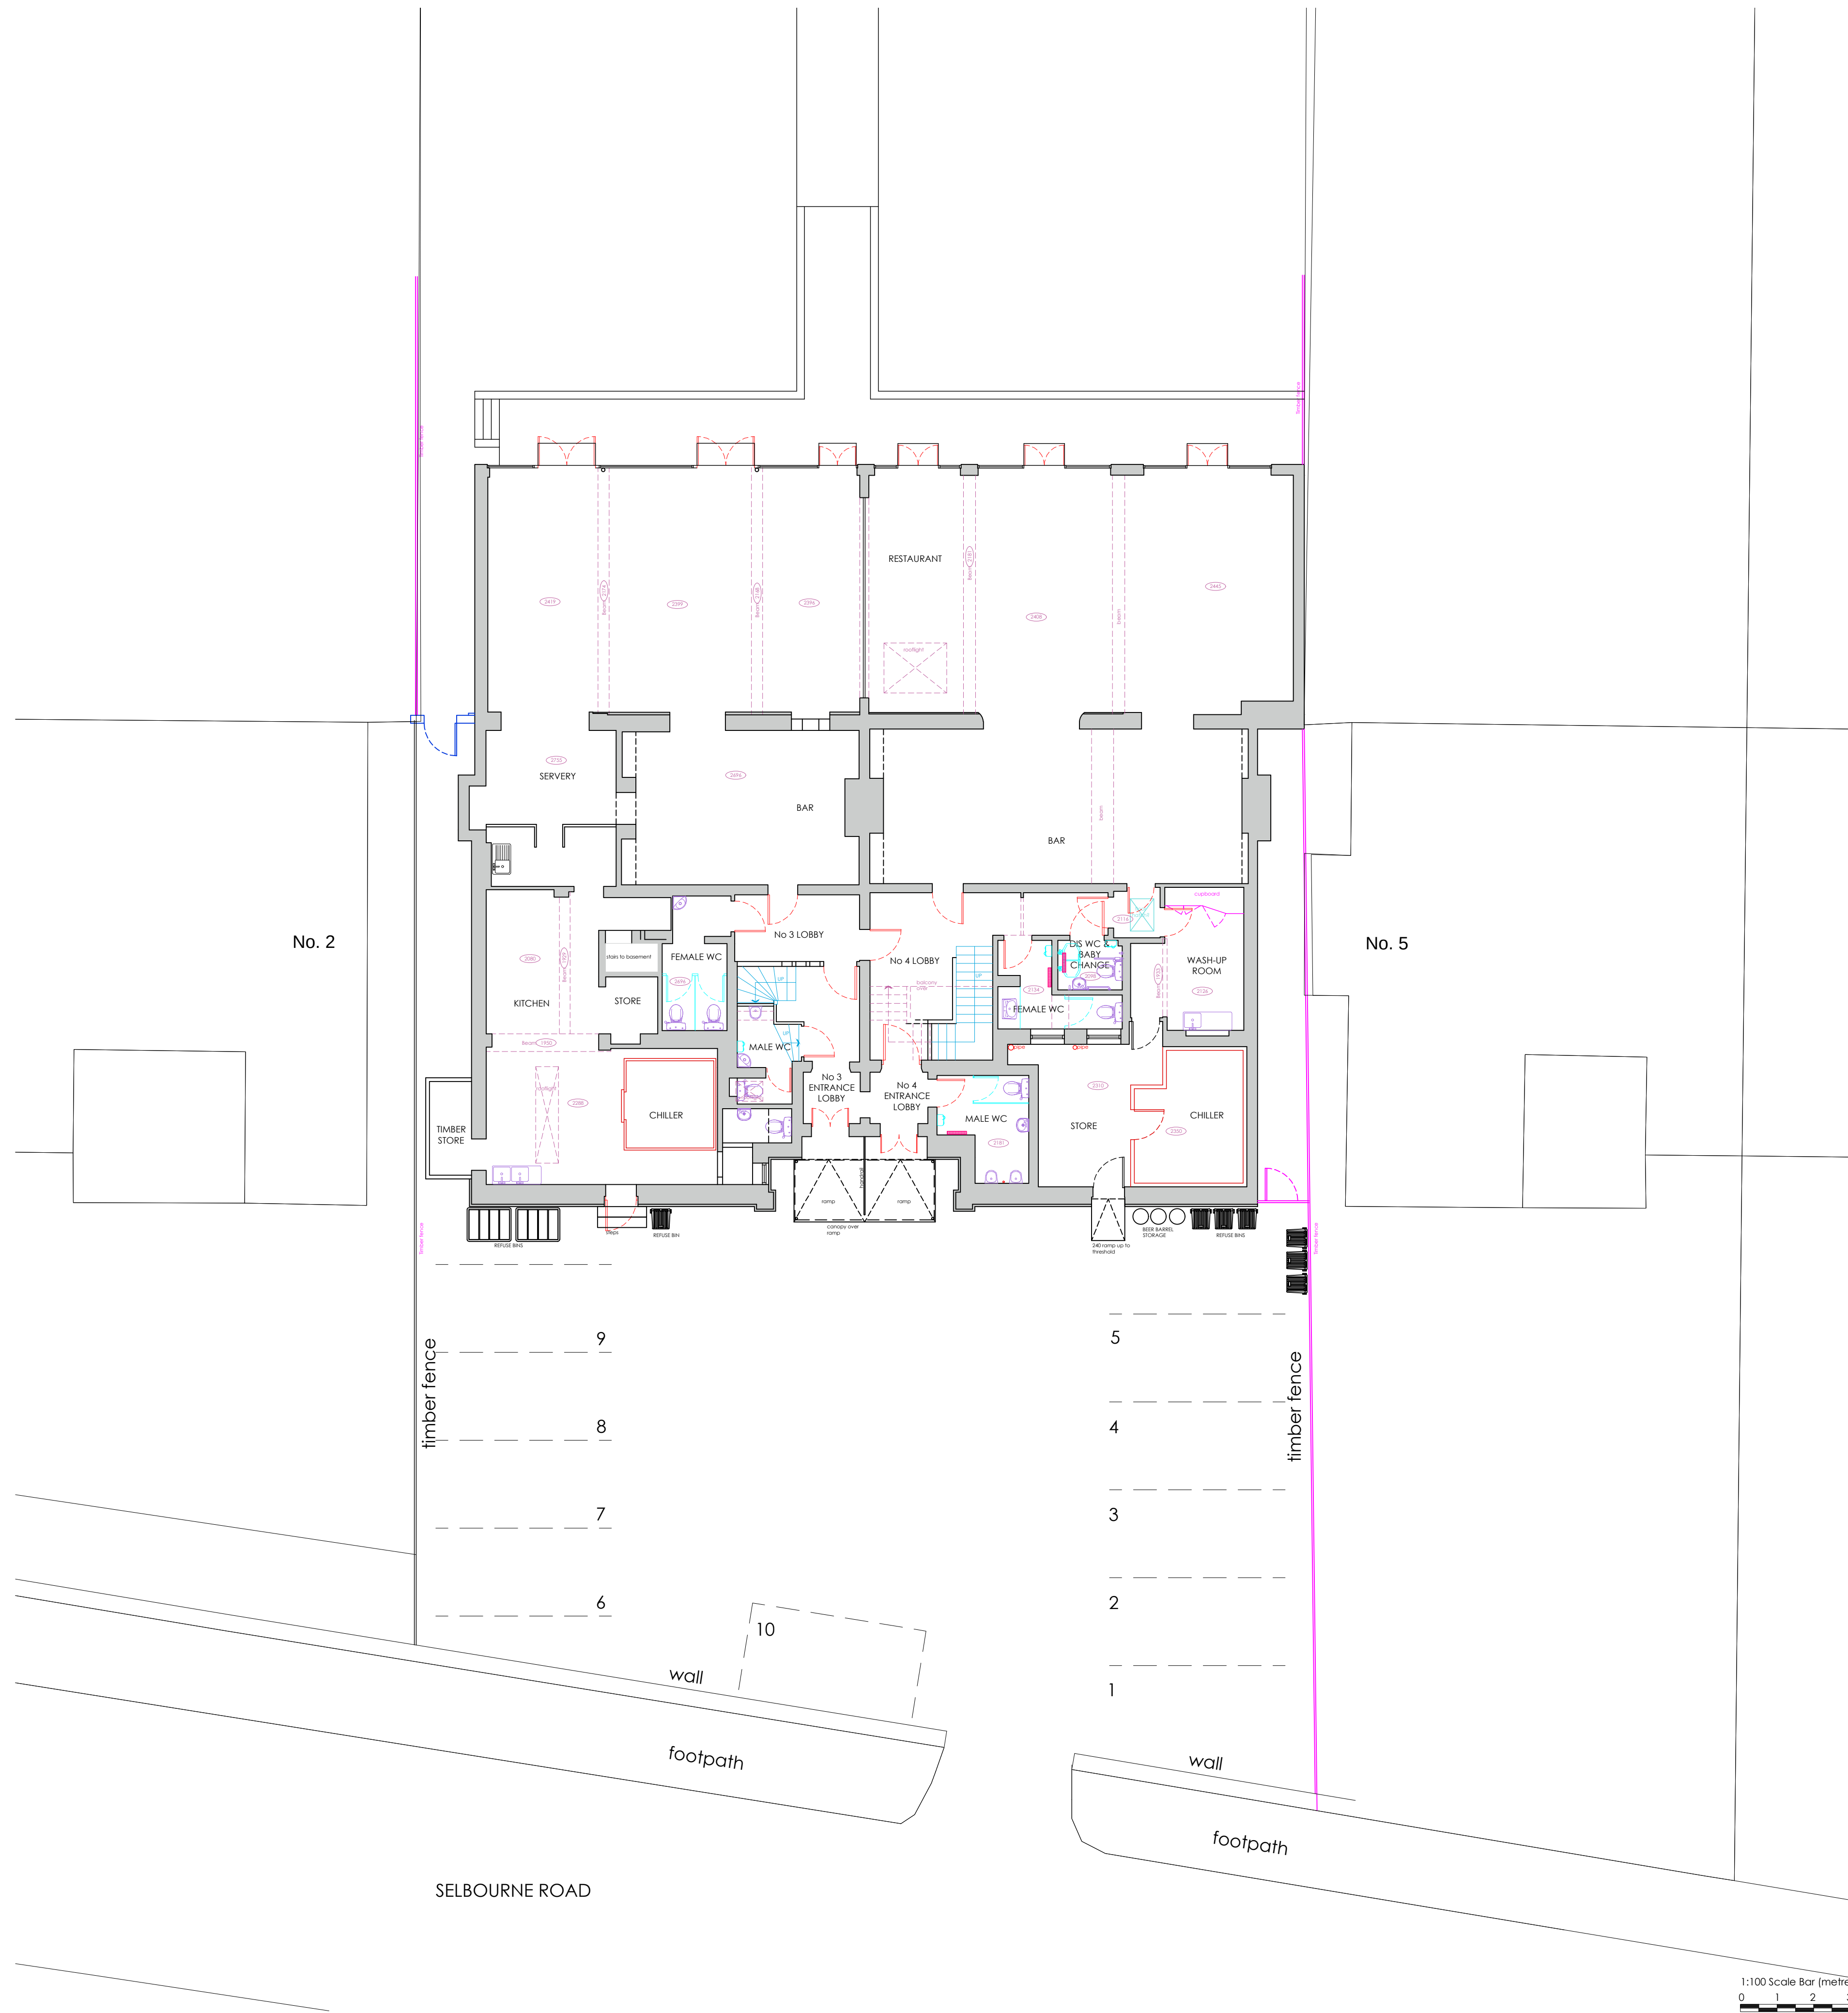

EXISTING

~ 12/05/20 JM Drawing created		
REV	DATE	BY DESCRIPTION
FUNNELL DESIGN PARTNERSHIP		
BizSpace, Courtwick Lane, Littlehampton, BN17 7TL T: +44 (0)1243 211250 - E: office@funnelldesign.co.uk		
Client Mr & Mrs Stojanovski		
Location 3-4 Selbourne Place Selbourne Road Littlehampton BN17 5NH		
Drawing Title Existing Site Plan		
Date May 2021	Drawn By JM	Scale 1:50 @ A1
CAD file name 1779-Vardar - Planning Rev00.dwg		
Drawing No 1779-EX-03	Revision ~	