


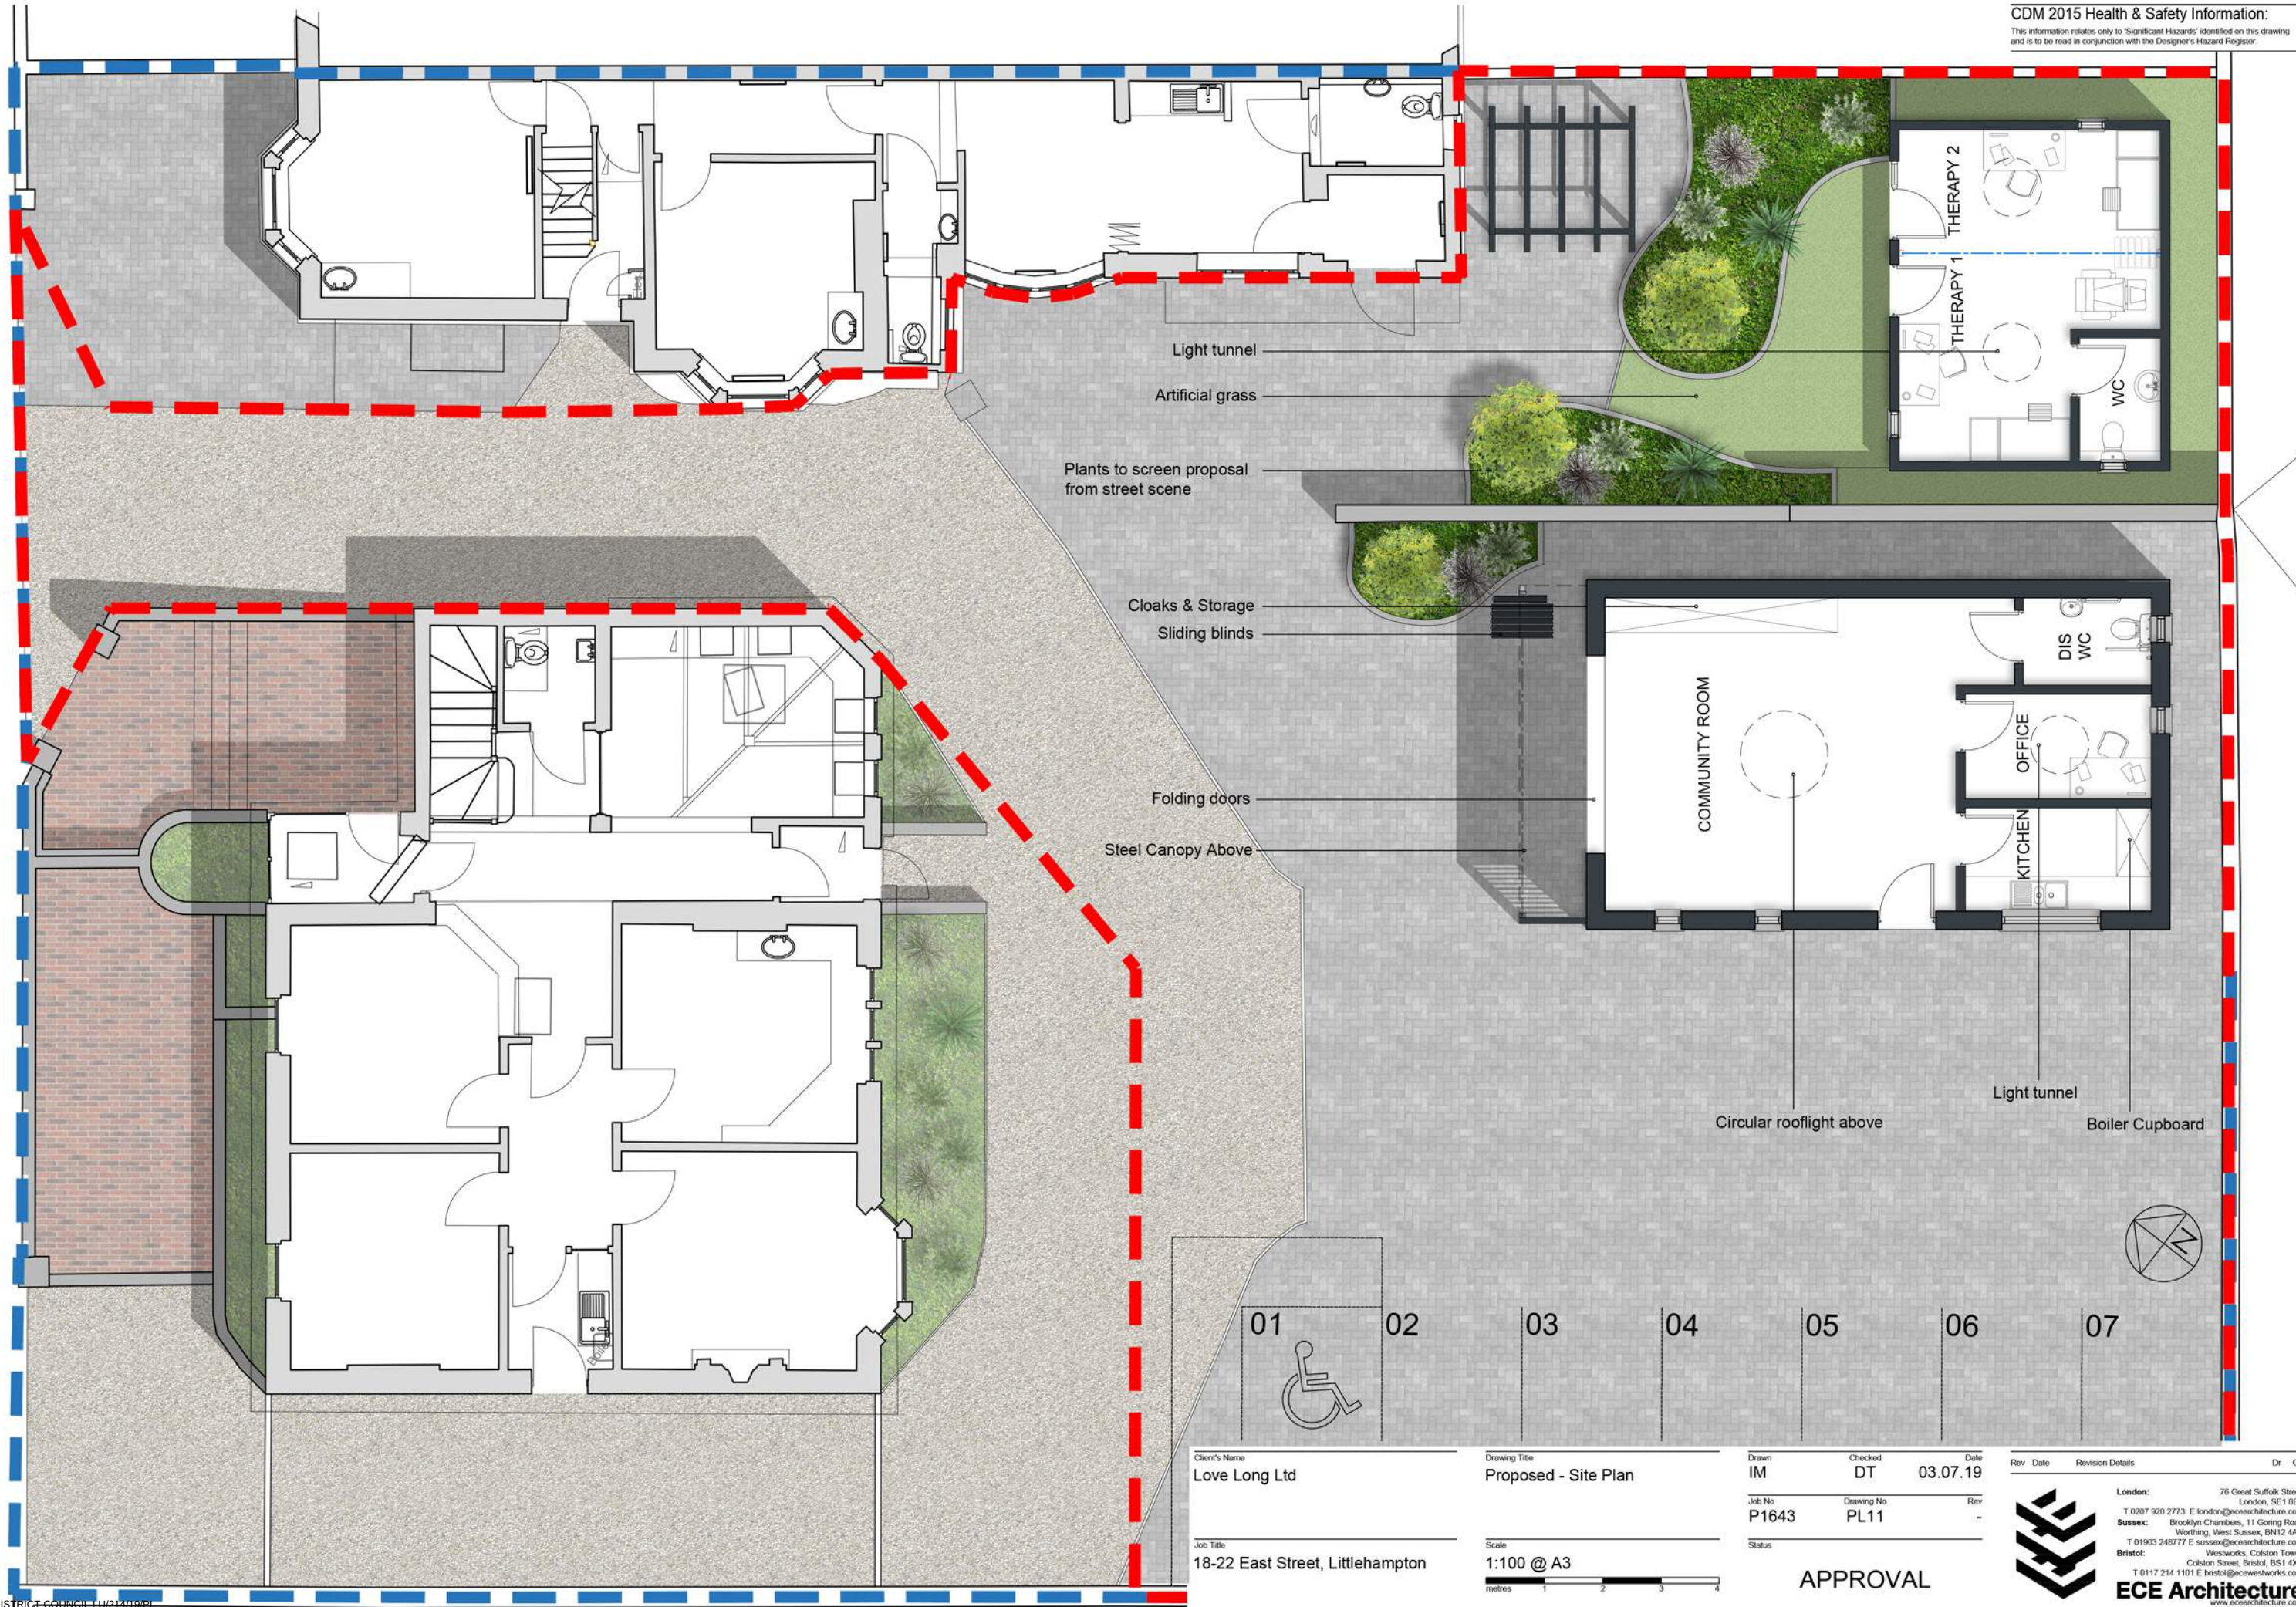

Client's Name
Love Long Ltd

Job Title
18-22 East Street, Littlehampton

Drawing Title
Proposed - Site Plan

Scale
1:100 @ A3

Drawn	Checked	Date
IM	DT	03.07.19
Job No	Drawing No	Rev
P1643	PL11	-

APPROVAL

Rev	Date	Revision Details	Dr	Ch
-----	------	------------------	----	----

ECE Architecture

London: 76 Great Suffolk Street, London, SE1 0BL
T 0207 928 2773 E london@ecearchitecture.com
Sussex: Brooklyn Chambers, 11 Goring Road, Worthing, West Sussex, BN12 4AP
T 01903 248777 E sussex@ecearchitecture.com
Bristol: Westworks, Colston Tower, Colston Street, Bristol, BS1 4XE
T 0117 214 1101 E bristol@ecwestworks.com