



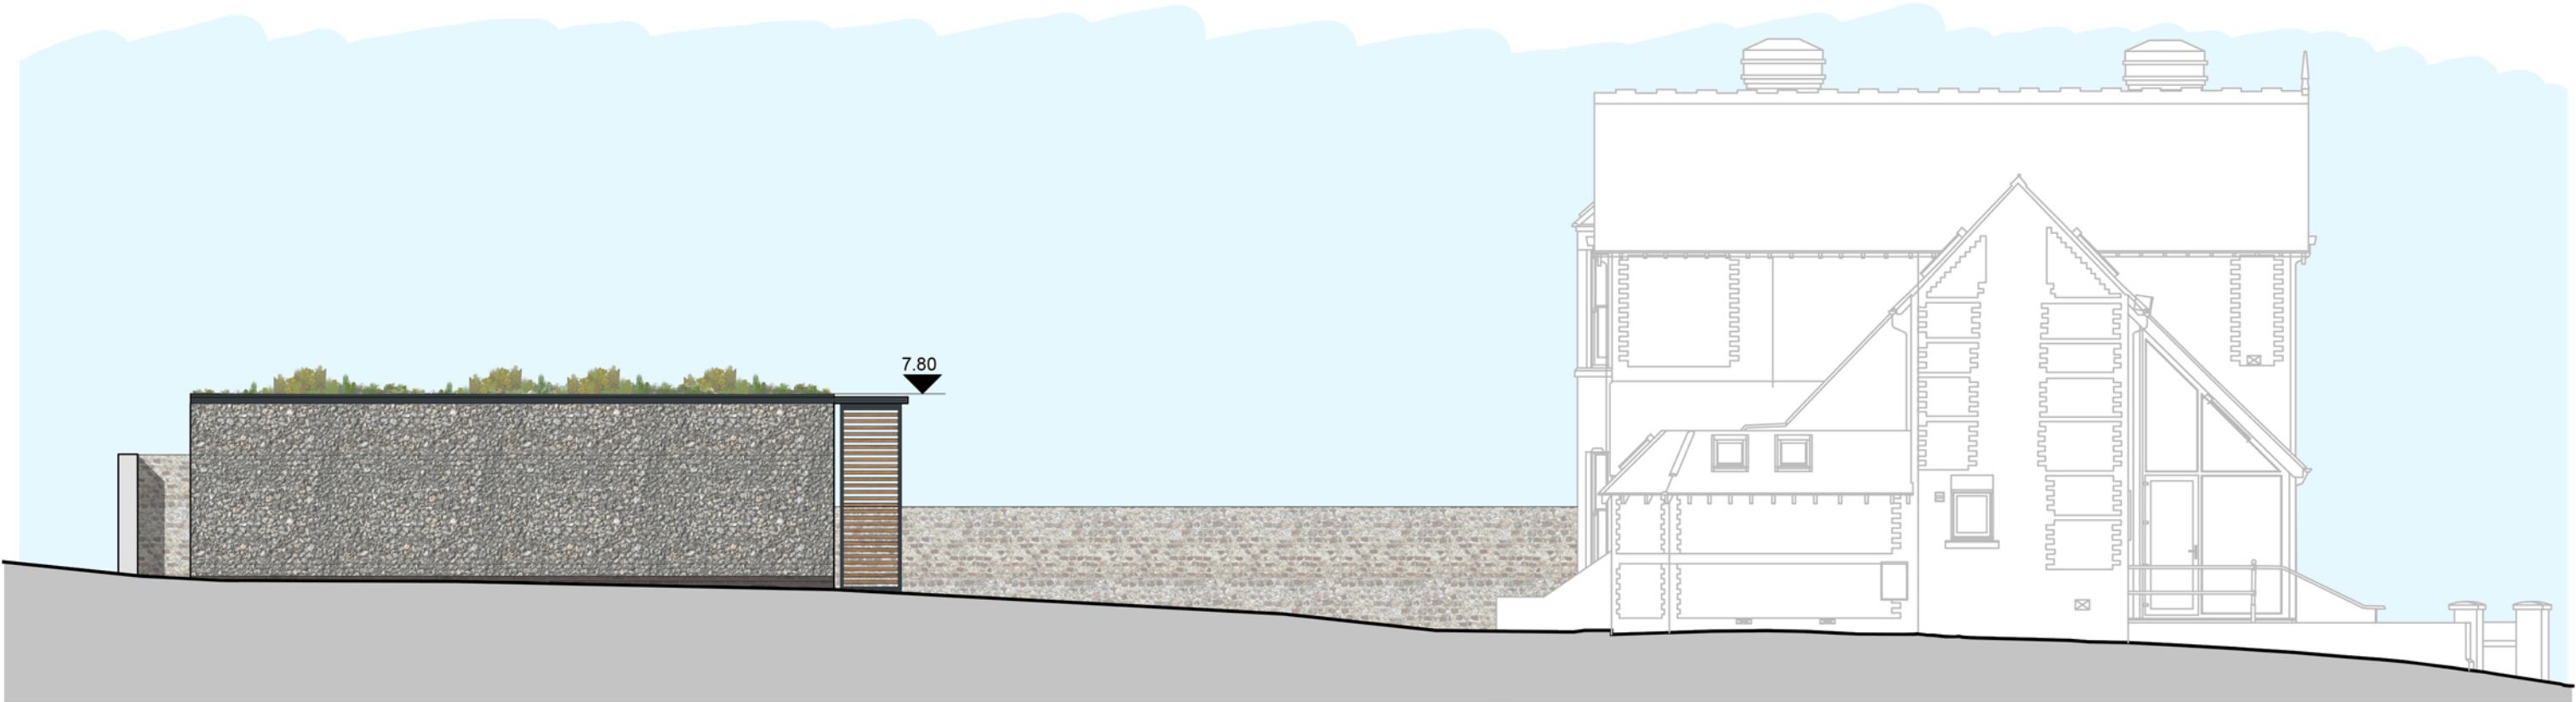

EAST ELEVATION A

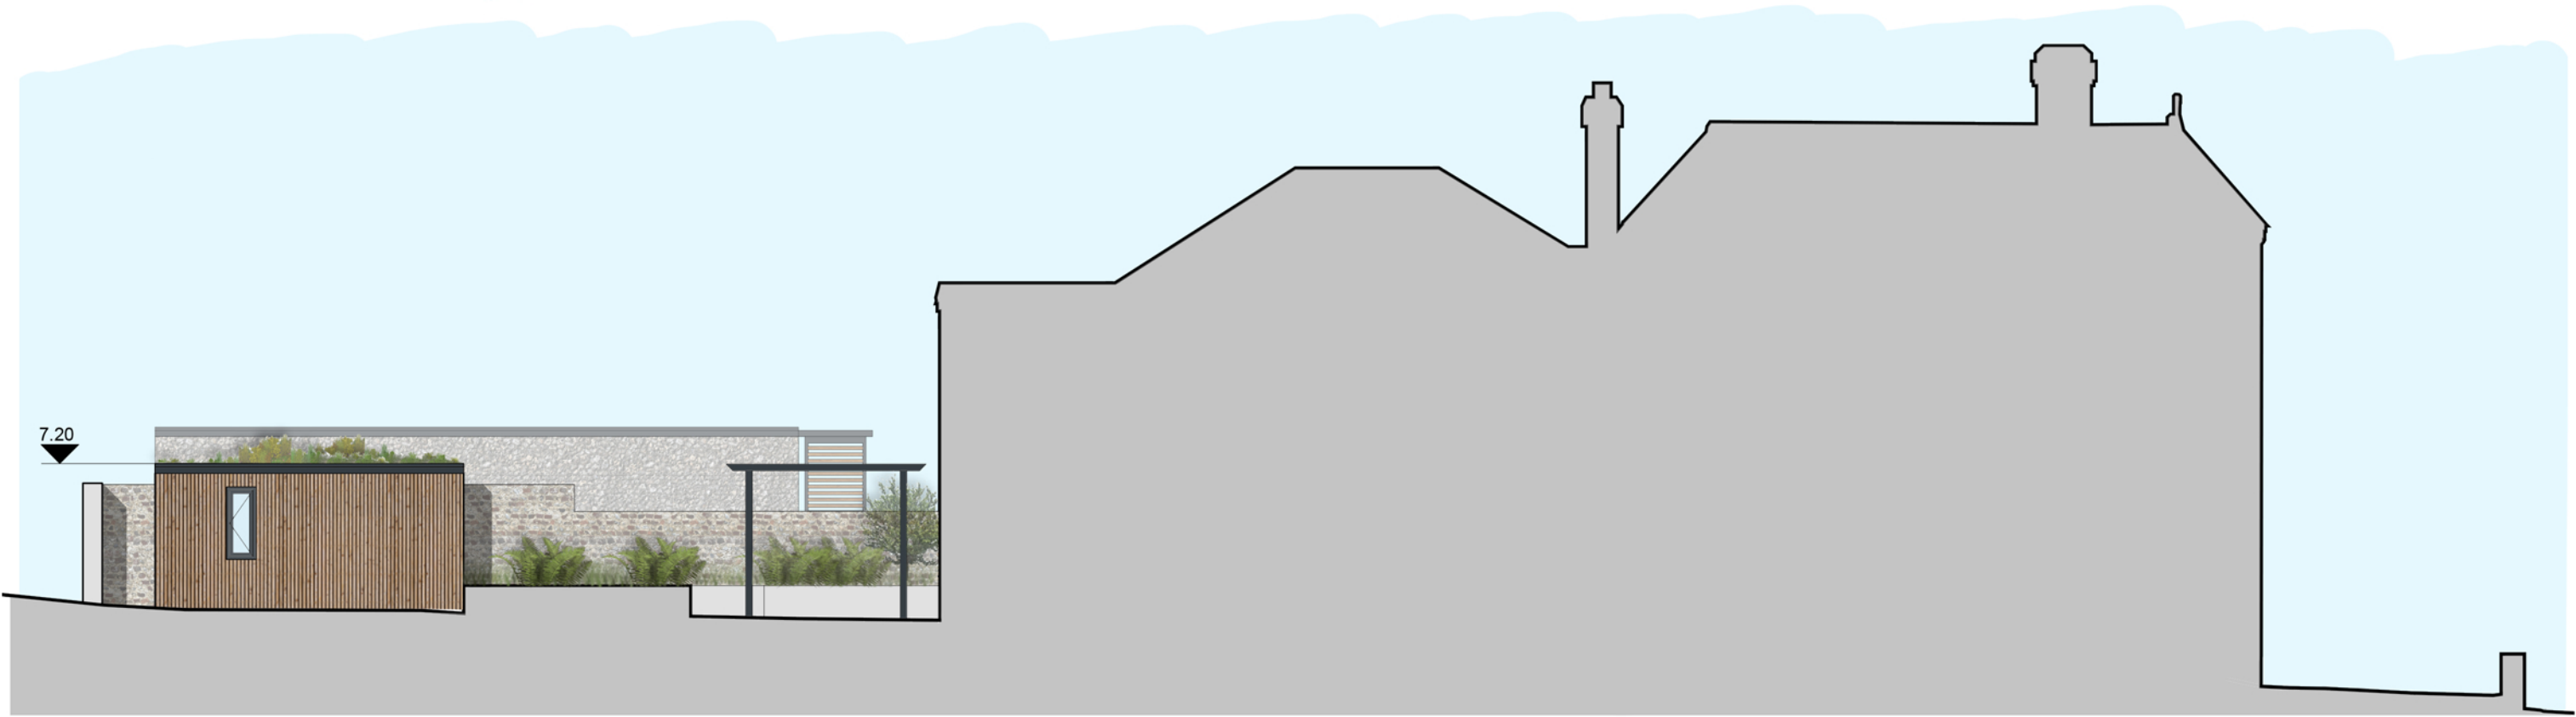

EAST ELEVATION B



Client's Name
Love Long Ltd

Job Title
18-22 East Street, Littlehampton

Drawing Title
Proposed - East Elevations

Scale
1:100 @ A3

Drawn
IM

Job No
P1643

Status
APPROVAL

Checked
DT

Date
03.07.19

Rev	Date	Revision Details	Dr	Ch

London: 76 Great Suffolk Street
London, SE1 0BL
T 0207 928 2773 E london@eciaarchitecture.com
Sussex: Brooklyn Chambers, 11 Goring Road
Worthing, West Sussex, BN12 4AP
T 01903 248777 E sussex@eciaarchitecture.com
Bristol: Westworks, Colston Tower
Colston Street, Bristol, BS1 4XE
T 0117 214 1101 E bristol@ecowestworks.com
ECE Architecture
www.eciaarchitecture.com