


Legend	
	Site Boundary


Project
ANCHOR SPRINGS,
Littlehampton

Drawing Title
EXISTING
SITE PLAN

Sheet	Scale	Revision
A0	As indicated	R0
Date 8.04.2020	Drawn by UrbanS	
Pr no. LH1	Drawing no. LH1-USY-R0-SP-DR-A-0001	

 

EXISTING SITE PLAN | Scale 1:200 @ A0

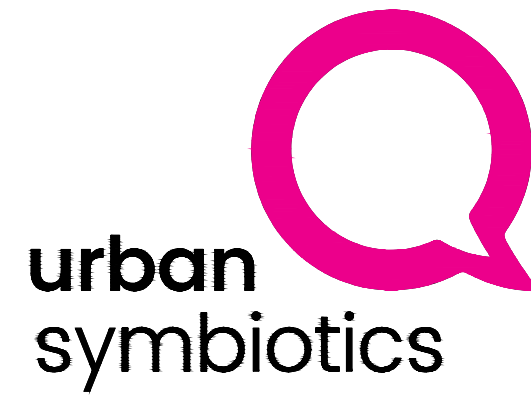

Studio 122, China Works, Black Prince Road, SE1 7SU,
LONDON, UNITED KINGDOM
AVEO Group Limited trading as Urban Symbiotics
Copyright © 2015 AVEO Group Ltd. Registration No. 9981470