

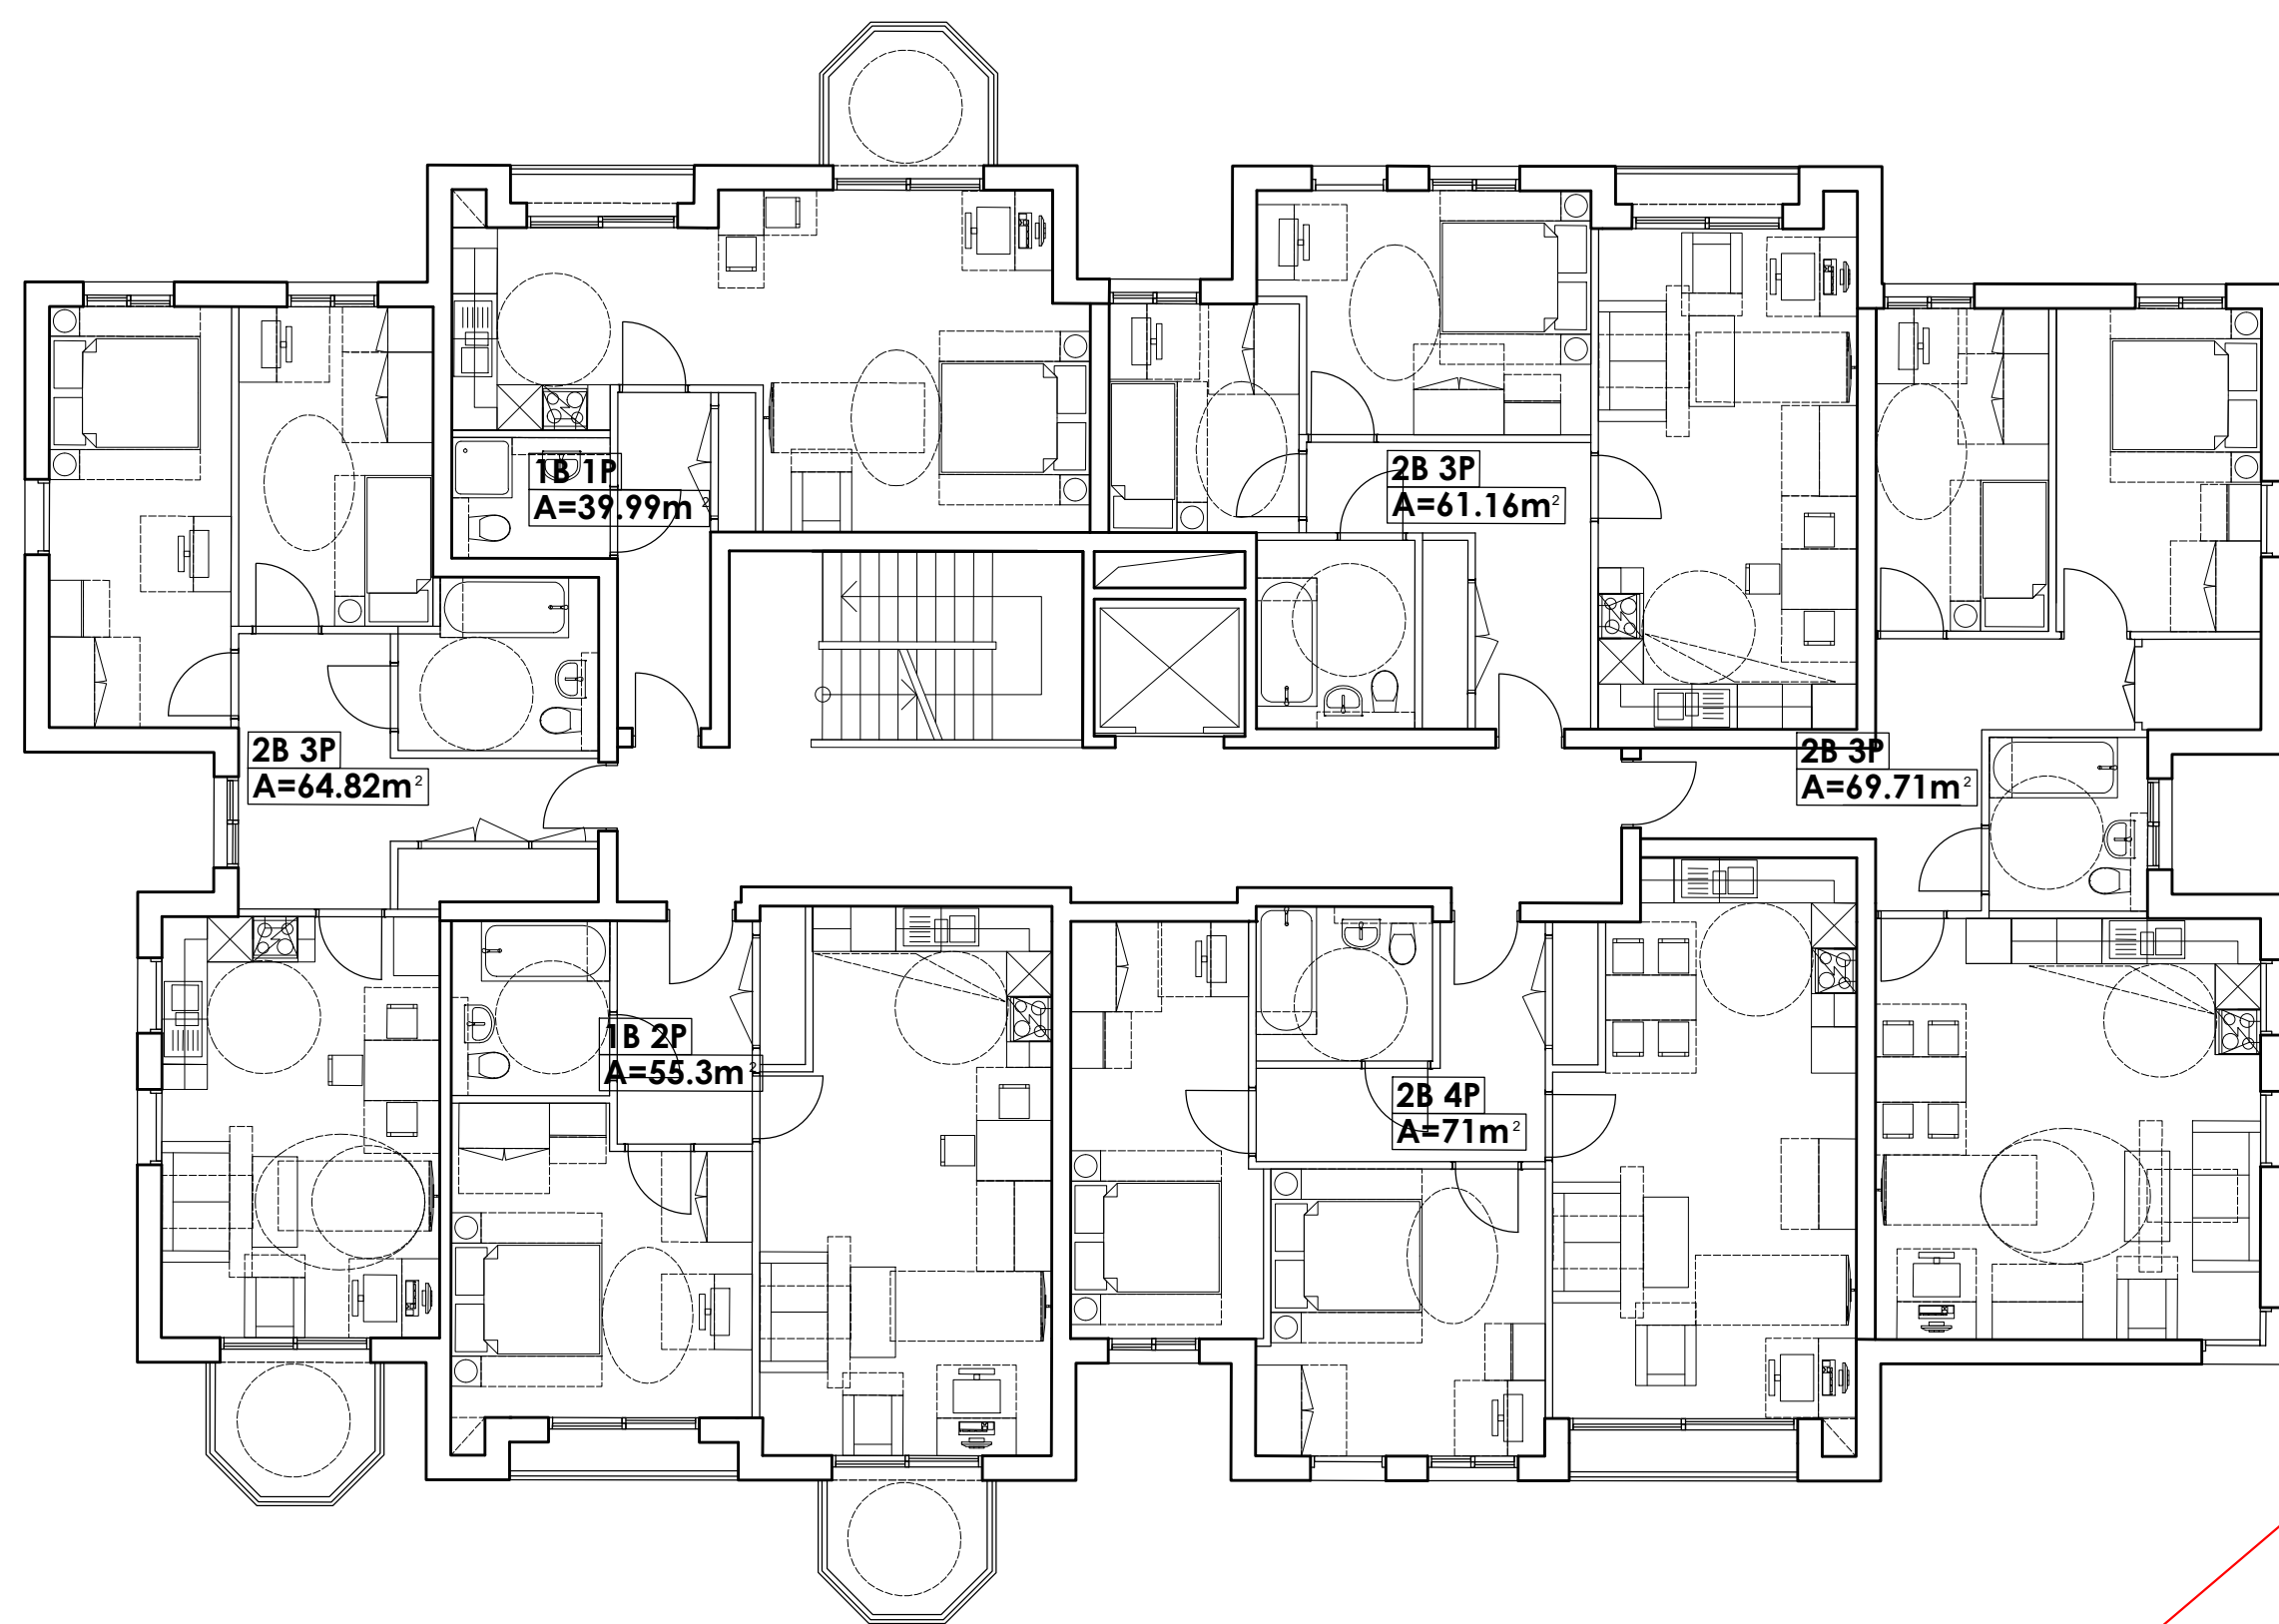


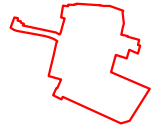


Legend	
	Site Boundary

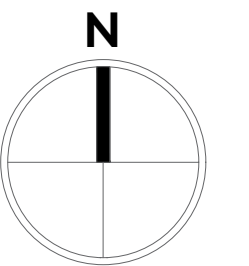


Project
**ANCHOR SPRINGS,
Littlehampton**

Drawing Tittle
**PROPOSED
B3 FIRST FLOOR PLAN**

Sheet A1	Scale As indicated	Revision R0
Date 8.04.2020	Drawn by UrbanS	
Pr no. LH1	Drawing no. LH1-USY-R0-01-DR-A-0017	

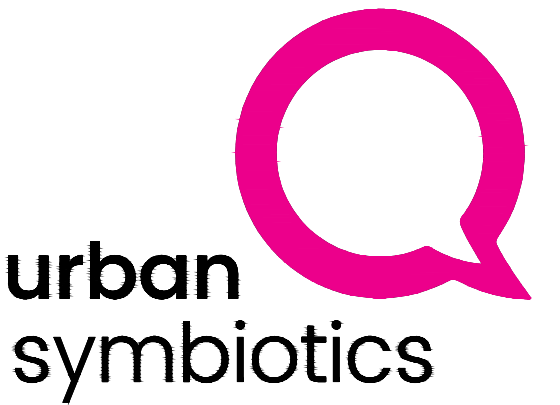

Studio 122, China Works, Black Prince Road, SE1 7SJ,
LONDON, UNITED KINGDOM
AVEO Group Limited trading as Urban Symbiotics
Copyright © 2016 AVEO Group Ltd. Registration No. 9981470

 

B3 FIRST FLOOR PLAN | Scale 1:100 @ A1