


Legend

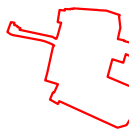


Site Boundary


Project  
**ANCHOR SPRINGS,  
Littlehampton**

Drawing Tittle  
**PROPOSED  
B3 ROOF PLAN**

|                          |                                               |                       |
|--------------------------|-----------------------------------------------|-----------------------|
| Sheet<br><b>A1</b>       | Scale<br><b>As indicated</b>                  |                       |
| Date<br><b>8.04.2020</b> | Drawn by<br><b>UrbanS</b>                     |                       |
| Pr no.<br><b>LH1</b>     | Drawing no.<br><b>LH1-USY-R0-03-DR-A-0019</b> | Revision<br><b>R0</b> |

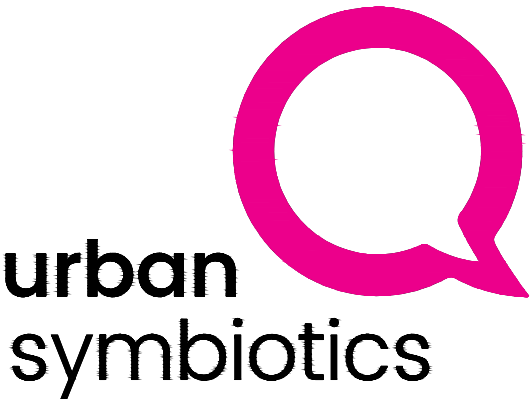

Studio 122, China Works, Black Prince Road, SE1 7SJ,  
LONDON, UNITED KINGDOM  
AVEO Group Limited trading as Urban Symbiotics  
Copyright © 2016 AVEO Group Ltd. Registration No. 9981470

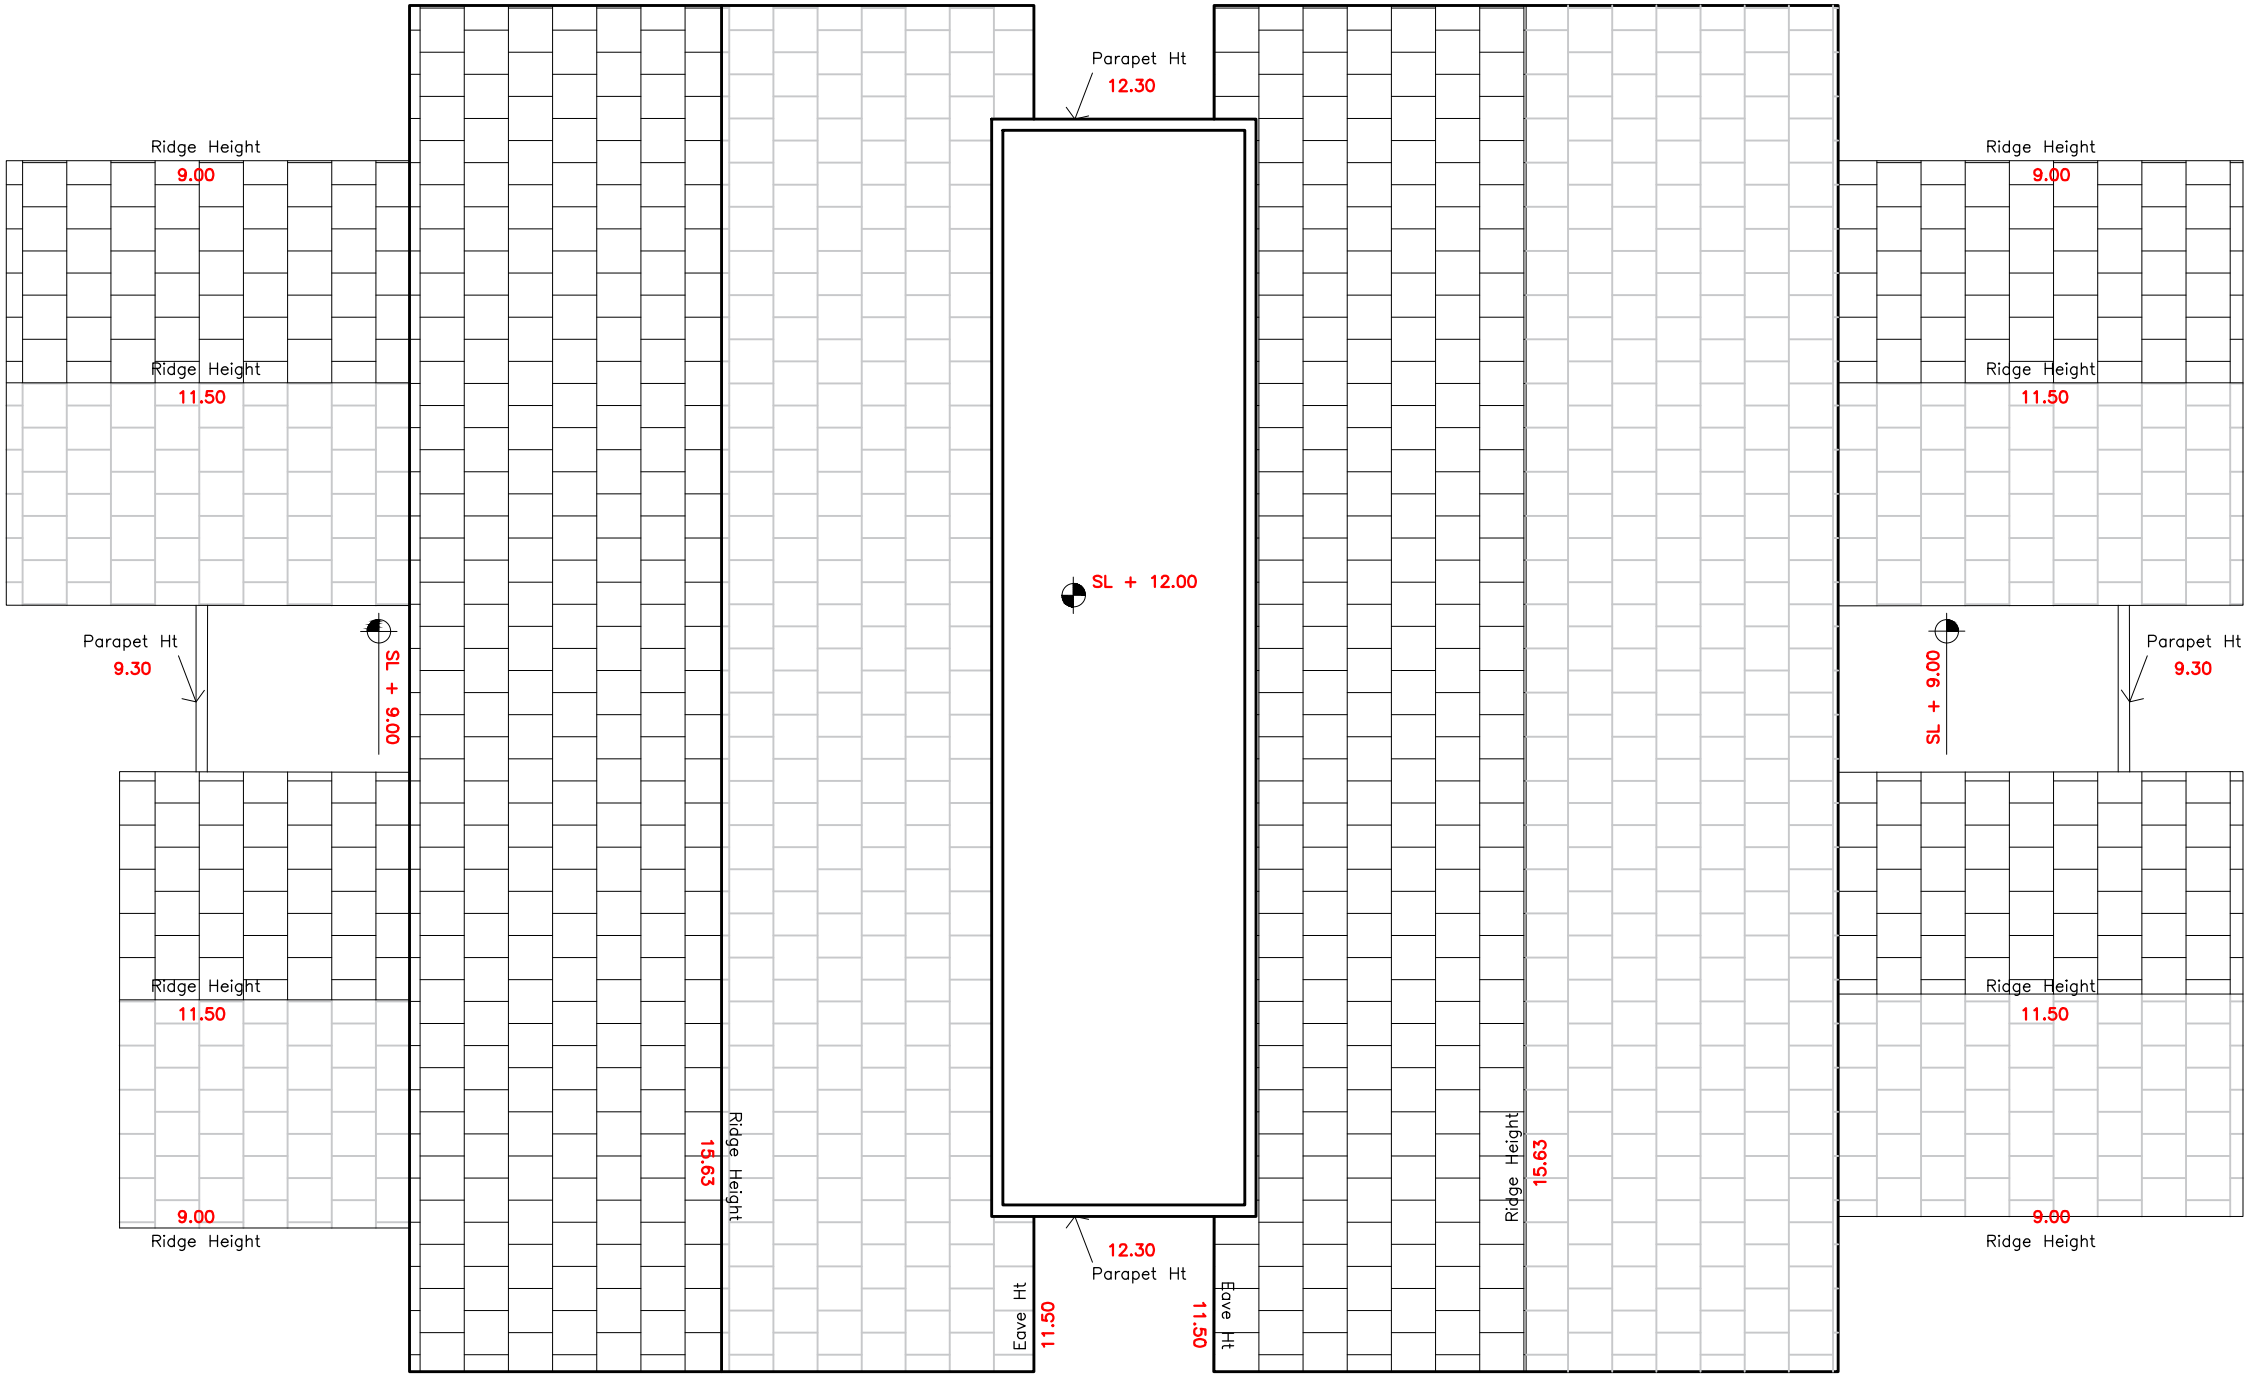

**B3 ROOF PLAN | Scale 1:100 @ A1**