

| Legend |                          |
|--------|--------------------------|
|        | Site Boundary            |
| FD120  | Fire Rated Door 120 mn   |
| FW120  | Fire Rated window 120 mn |



Project  
**ANCHOR SPRINGS,  
Littlehampton**

Drawing Tittle  
**PROPOSED  
B1 FIRST FLOOR PLAN**

| Sheet                    | Scale                                         | Revision  |
|--------------------------|-----------------------------------------------|-----------|
| <b>A1</b>                | <b>As indicated</b>                           | <b>R1</b> |
| Date<br><b>8.04.2020</b> | Drawn by<br><b>UrbanS</b>                     |           |
| Pr no.<br><b>LH1</b>     | Drawing no.<br><b>LH1-USY-R0-01-DR-A-0009</b> |           |



Studio 122, China Works, Black Prince Road, SE1 7SJ,  
LONDON, UNITED KINGDOM  
AVEO Group Limited trading as Urban Symbiotics  
Copyright © 2016 AVEO Group Ltd. Registration No. 9981470

 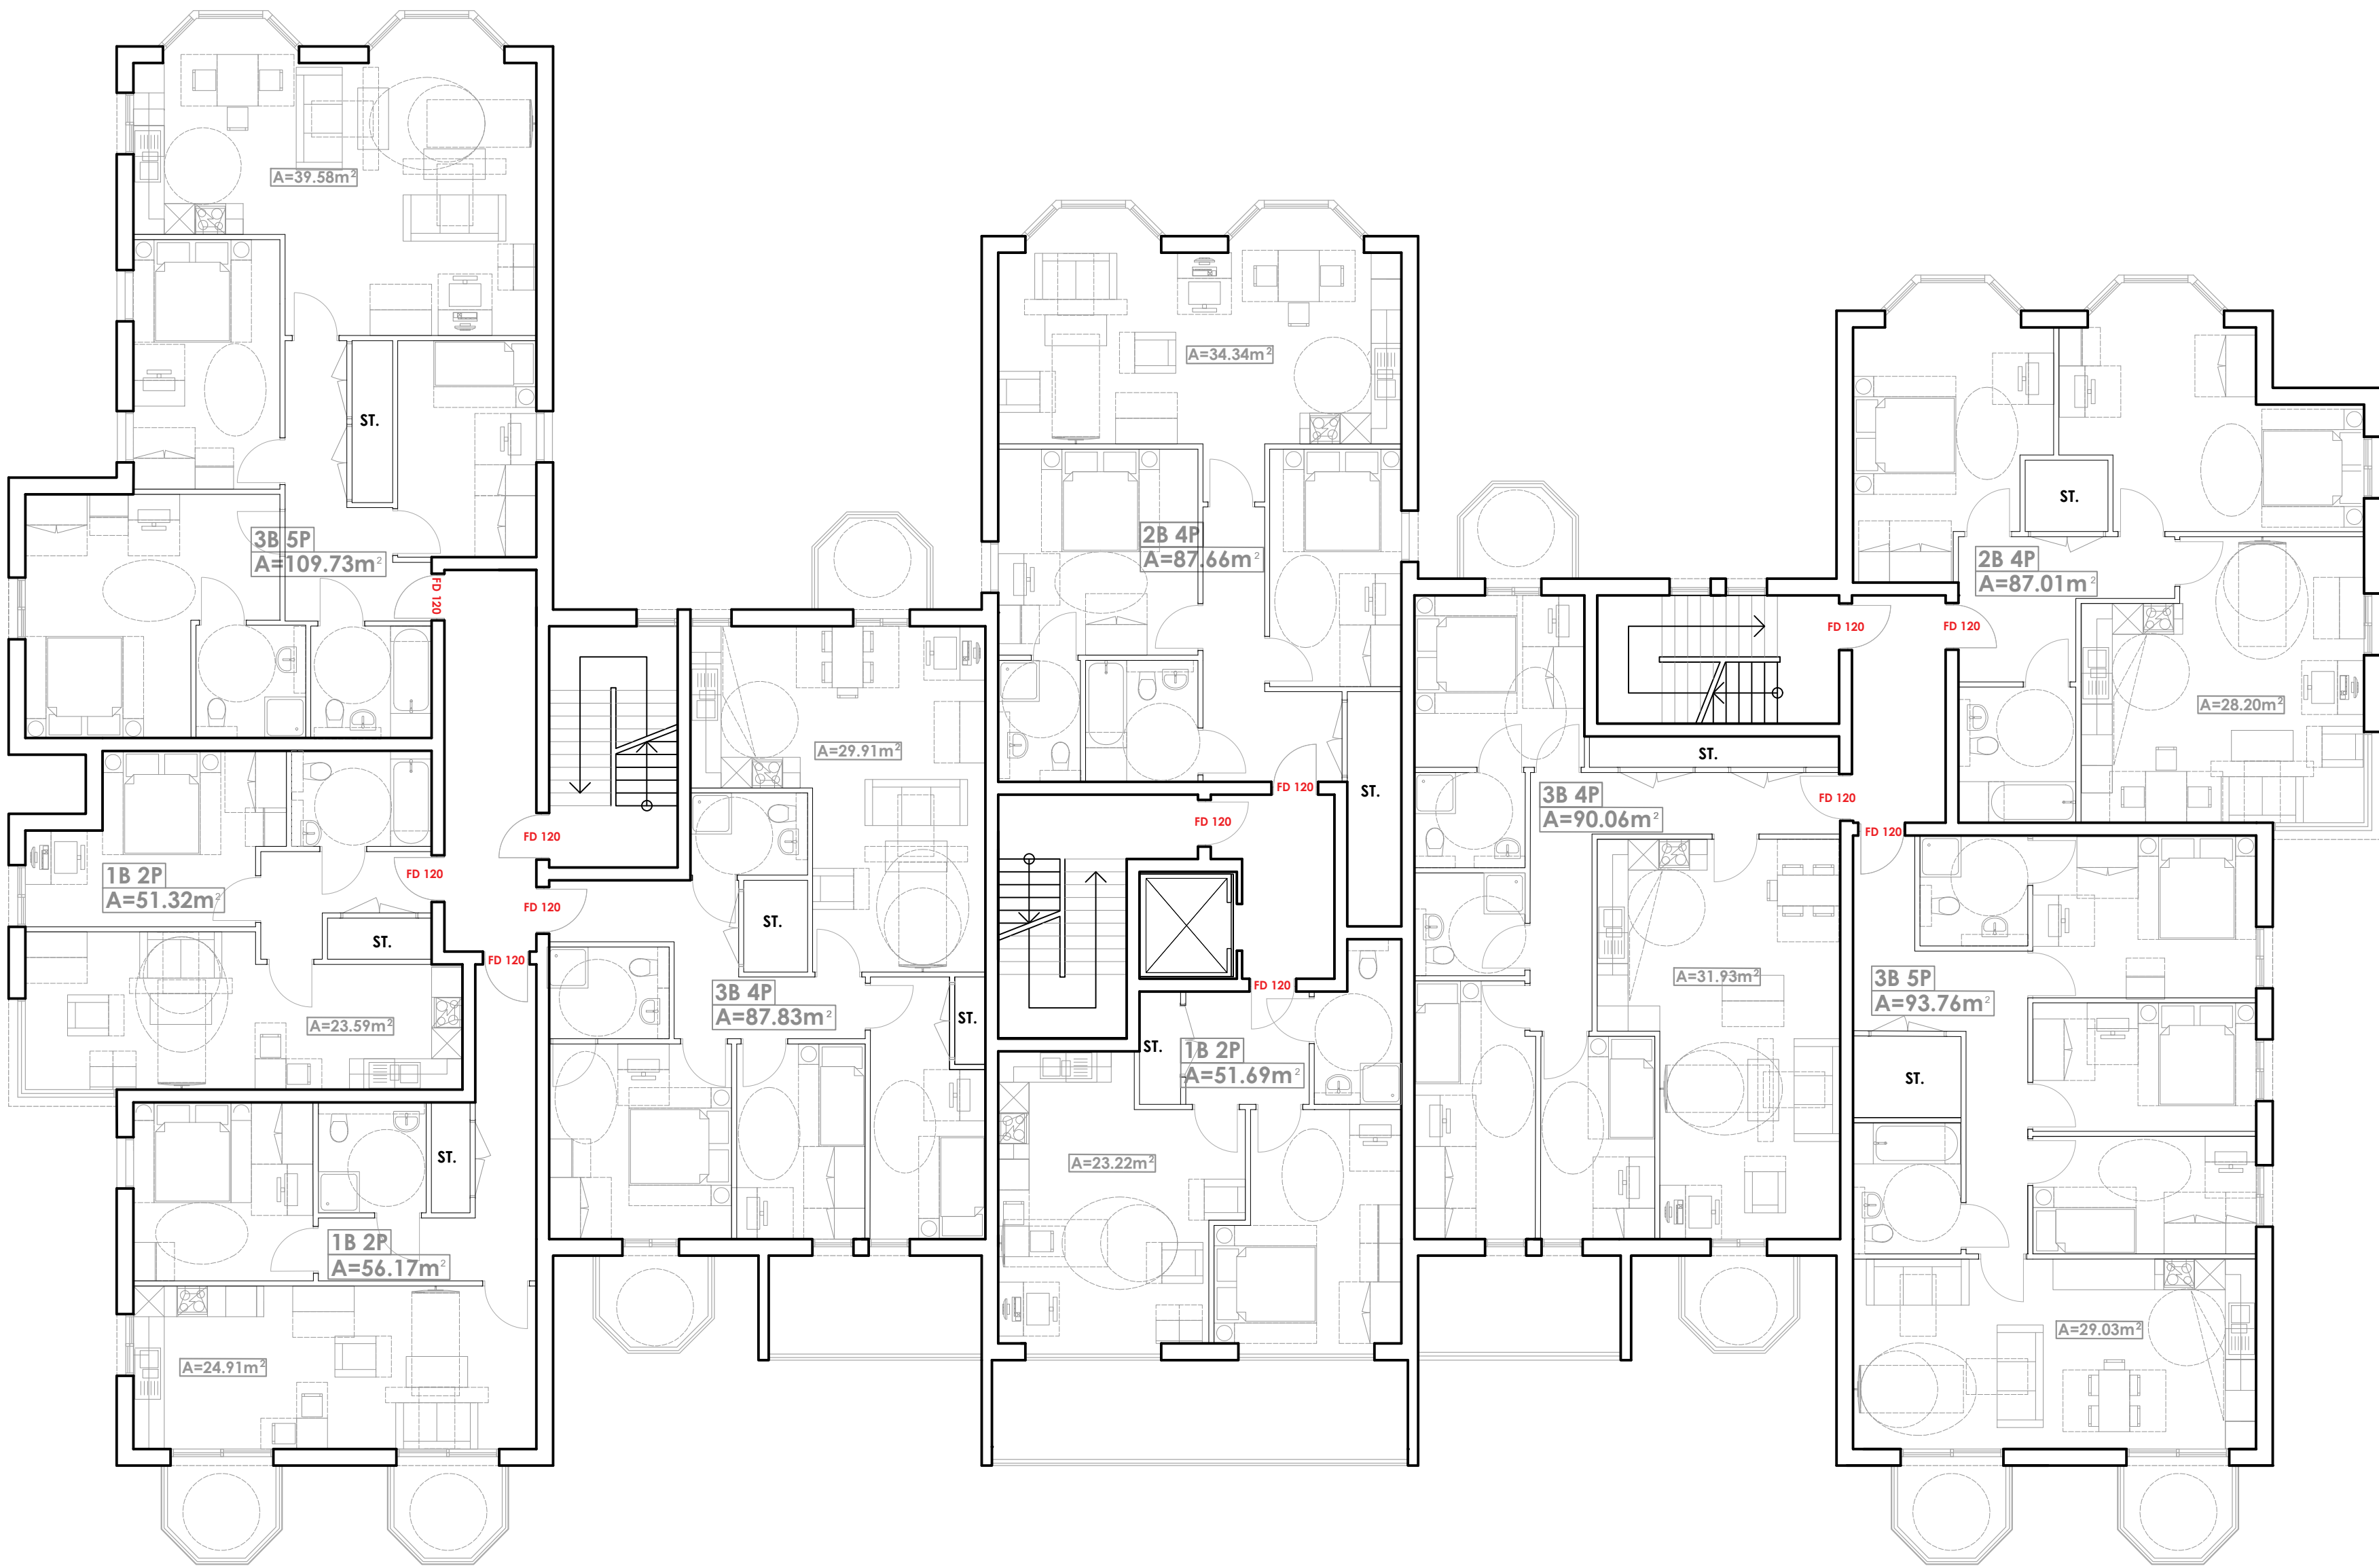

**B1 FIRST FLOOR PLAN | Scale 1:100 @ A1**