

Legend	
	Site Boundary
FD120	Fire Rated Door 120 mn
FW120	Fire Rated window 120 mn



Project
**ANCHOR SPRINGS,
Littlehampton**

Drawing Tittle
**PROPOSED
B3 GROUND FLOOR PLAN**

Sheet	Scale	Revision
A1	As indicated	R1
Date	Drawn by	
8.04.2020	UrbanS	
Pr no.	Drawing no.	
LH1	LH1-USY-R0-GF-DR-A-0016	



Studio 122, China Works, Black Prince Road, SE1 7SJ,
LONDON, UNITED KINGDOM
AVEO Group Limited trading as Urban Symbiotics
Copyright © 2016 AVEO Group Ltd. Registration No. 9981470

 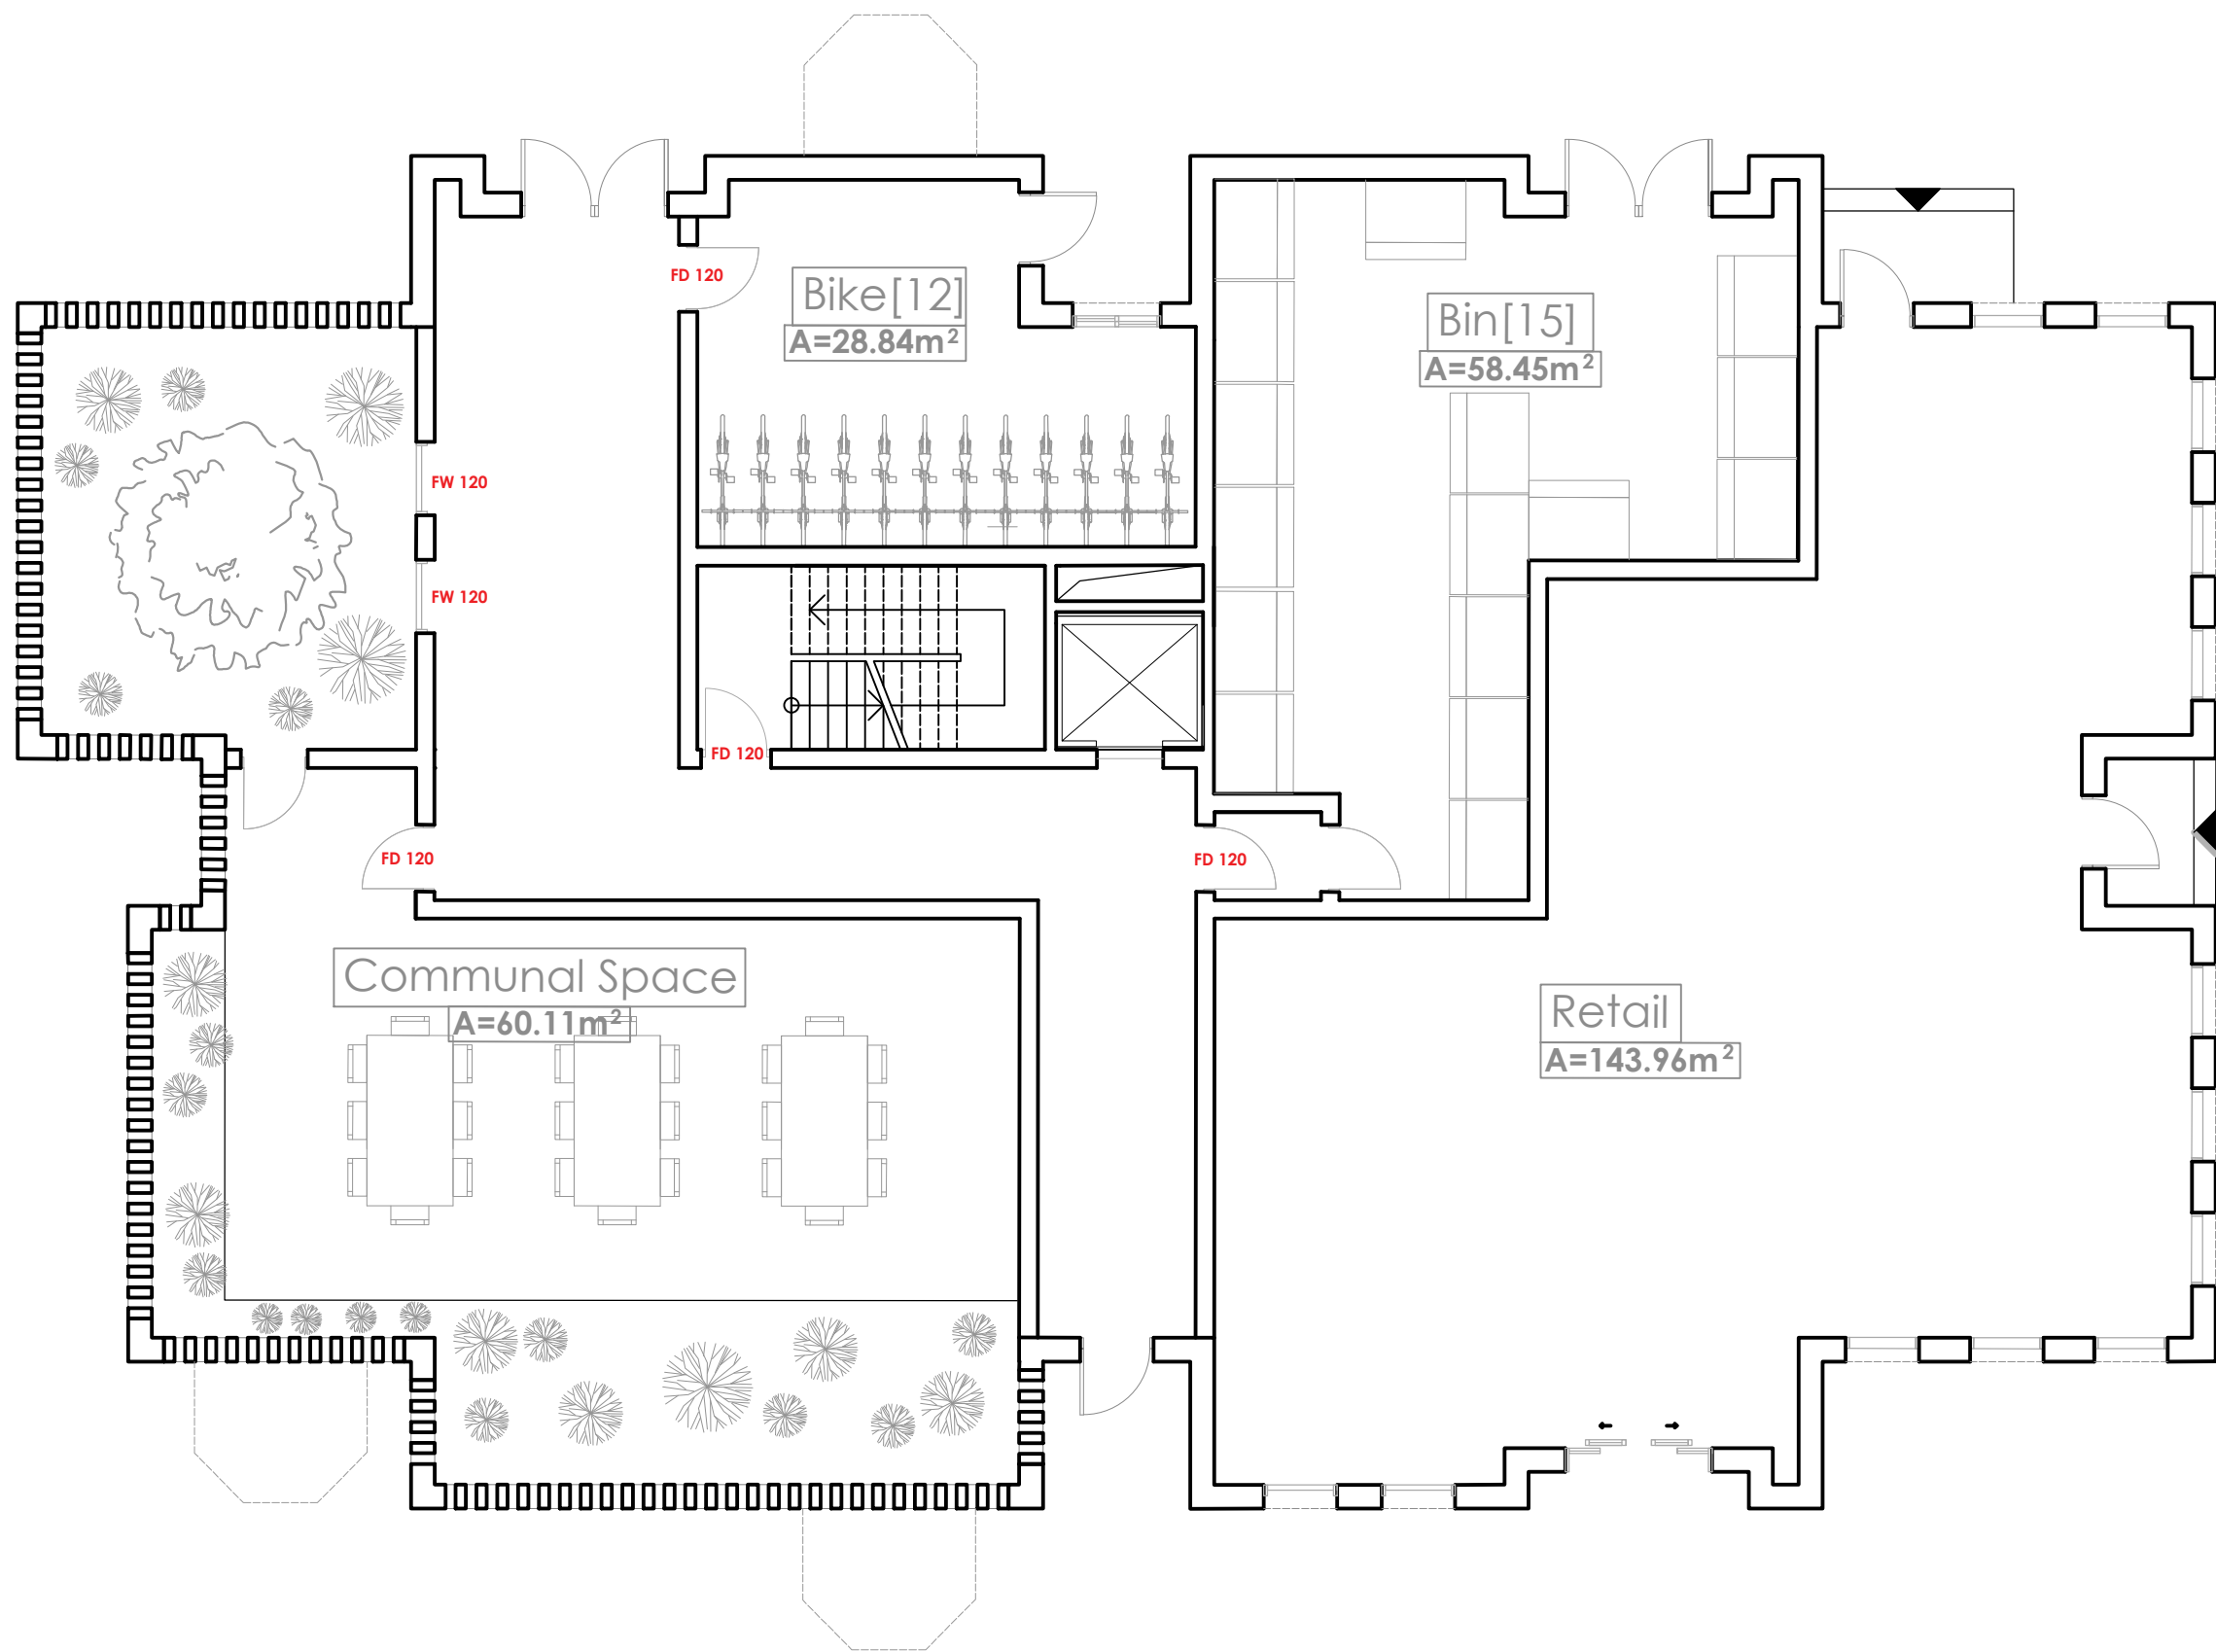

B3 GROUND FLOOR PLAN | Scale 1:100 @ A1