
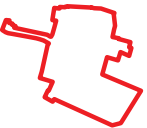


Legend	
	Site Boundary

 

SITE PLAN | Scale 1:200 @ A0

Project
**ANCHOR SPRINGS,
Littlehampton**

Drawing Title
**PROPOSED
SITE PLAN**

Sheet A0	Scale As indicated	
Date 23.11.2020	Drawn by UrbanS	
Pr no. LH1	Drawing no. LH1-USY-R0-MP-DR-A-0002	Revision R4

