


Legend

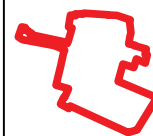

Site Boundary

FD120

Fire Rated Door 120 mn

FW120

Fire Rated window 120 mn


Project
**ANCHOR SPRINGS,
Littlehampton**

Drawing Tittle
**PROPOSED
B2 ROOF PLAN**



Sheet
A1 Scale
As indicated

Date
23.11.2020 Drawn by
UrbanS

Pr no. Drawing no. Revision
LH1 **LH1-USY-R0-03-DR-A-0015** **R2**

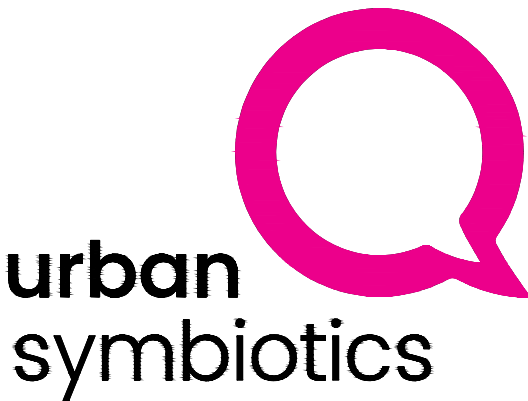

Studio 122, China Works, Black Prince Road, SE1 7SJ,
LONDON, UNITED KINGDOM
AVEO Group Limited trading as Urban Symbiotics
Copyright © 2016 AVEO Group Ltd. Registration No. 9981470

 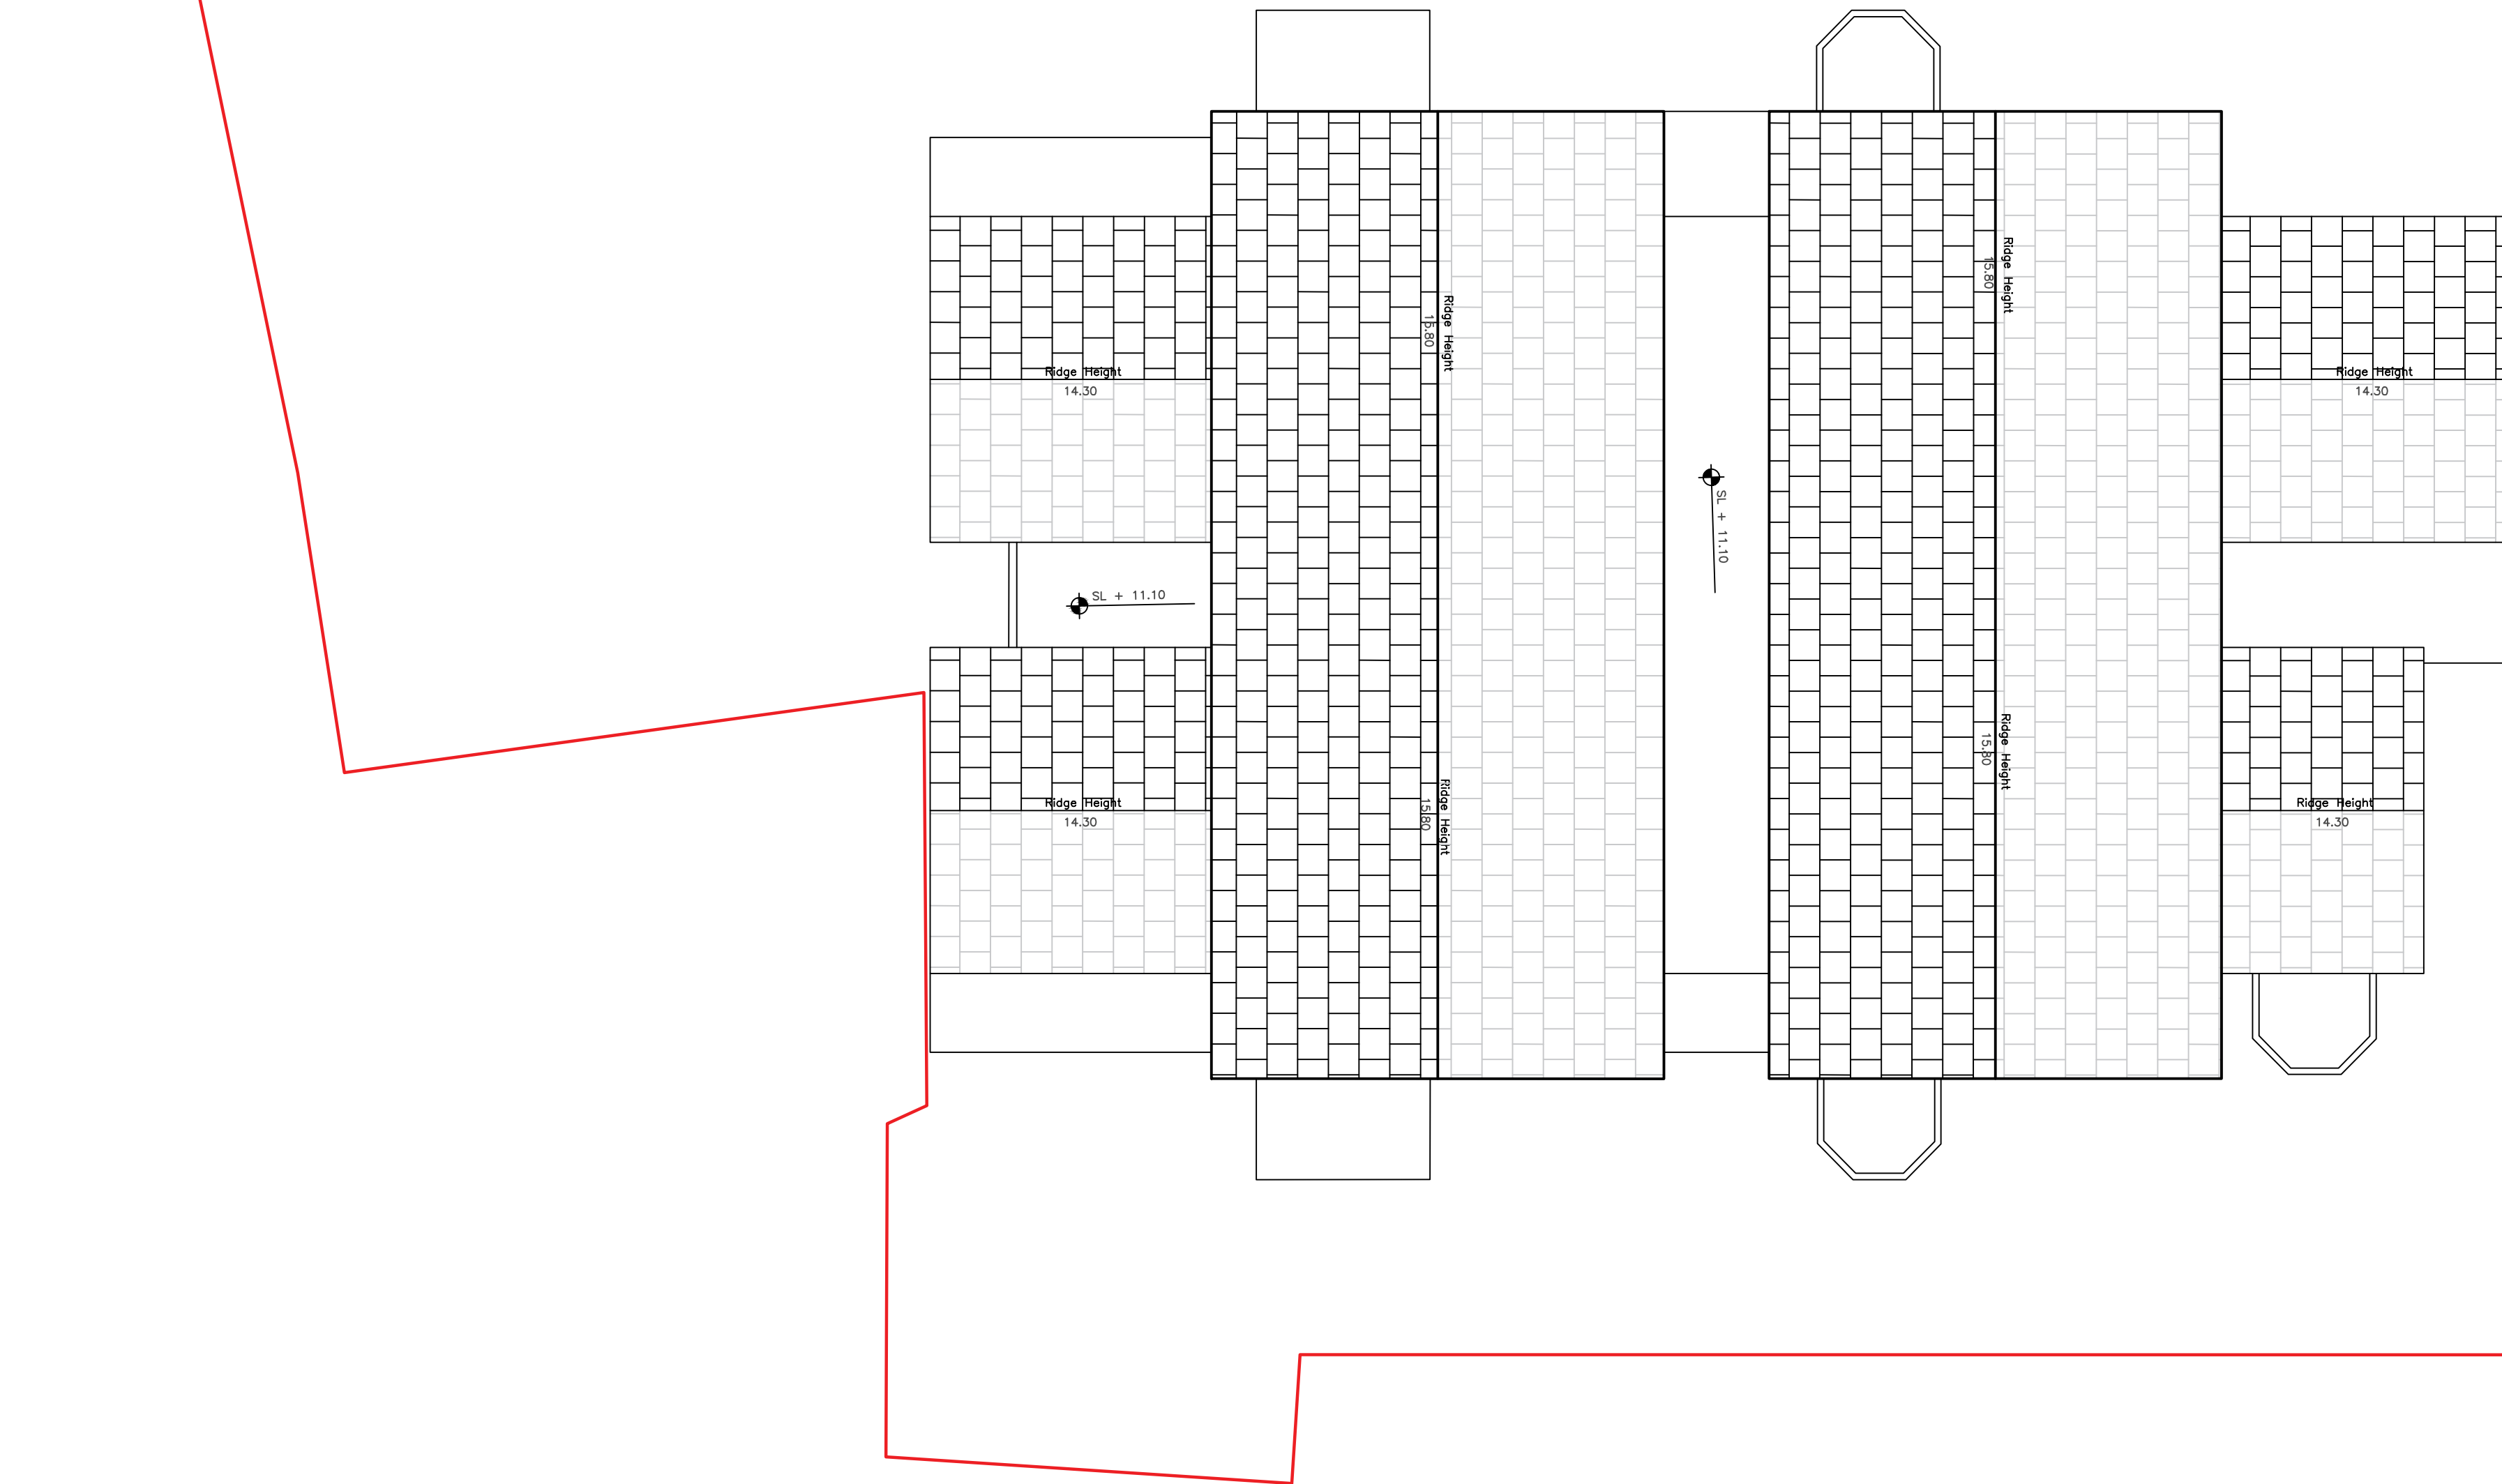

B2 ROOF PLAN | Scale 1:100 @ A1